NOTE: THIS MAP WAS RESCINDED ON 06/23/2009 BACK TO 04/20/2009 BY ORDER OF THE CADASTRAL SUPERVISOR - KMS REASON: DUPLICATE APN 41 WAS ISSUED ERRONEOUSLY.

DISCLAIMER

THIS MAP WAS PREPARED FOR LOCAL PROPERTY ASSESSMENT PURPOSES ONLY. THE PARCELS SHOWN HEREON MAY NOT COMPLY WITH STATE AND LOCAL SUBDIVISION ORDINANCES. NO LIABILITY IS ASSUMED FOR THE USE OF THE INFORMATION HEREON.

REVISED: 04/20/2009
REASON: 2007-0066523
CAD TECH: ASG

N 1/2 SEC. 3, T.16S., R.23E., M. D. B. & M.

TAX CODE AREA 012-13
077-001

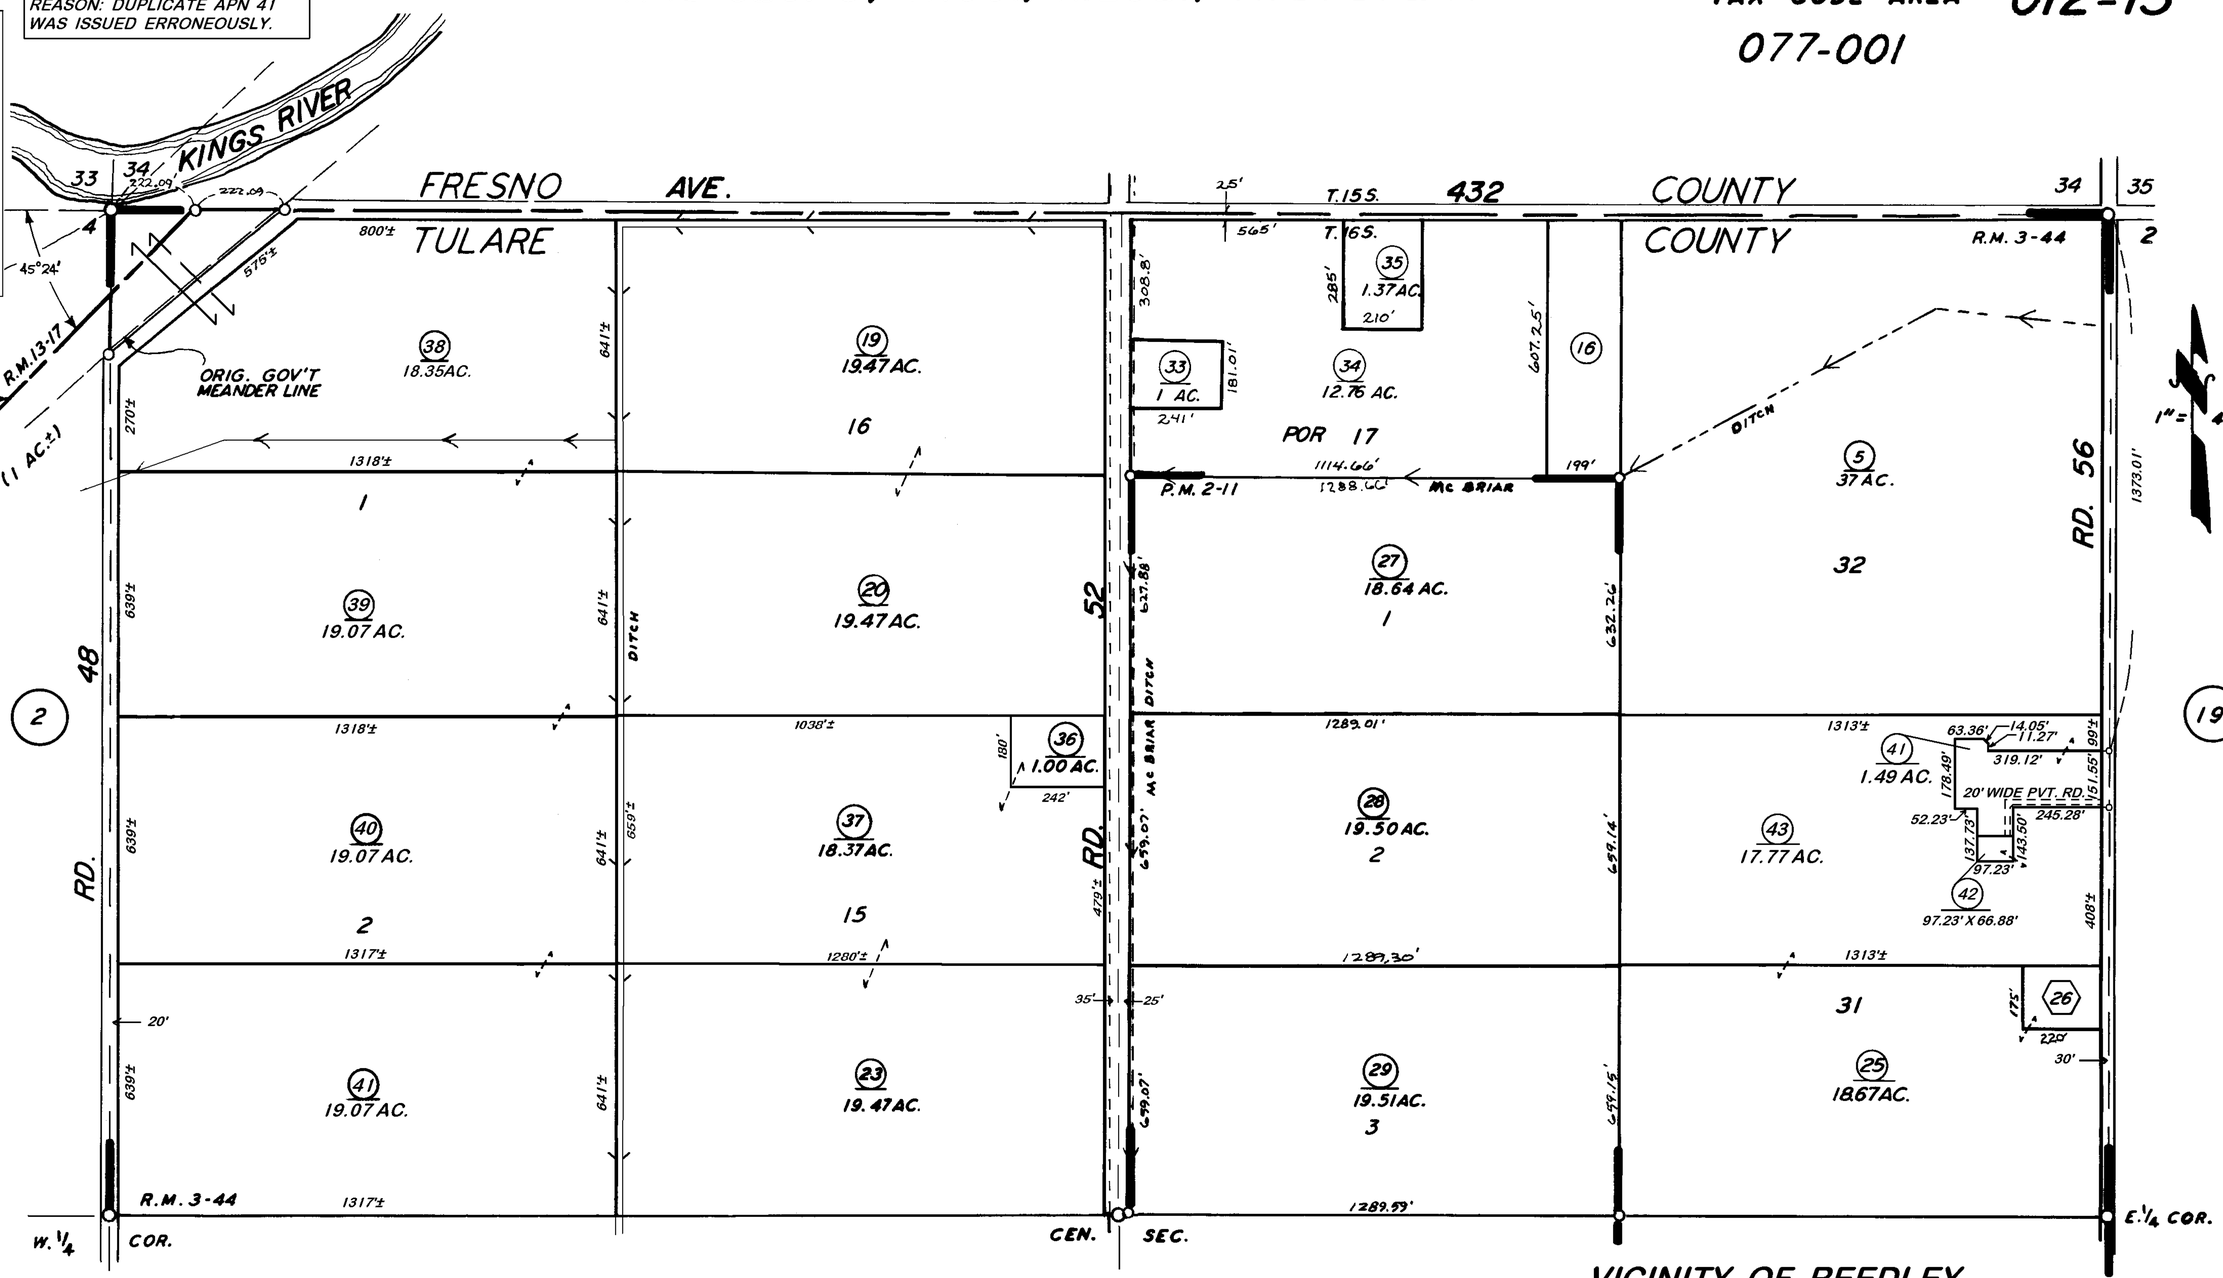

POR. LEVEL ORCHARD LAND COLONY, R.M. 3-44
PARTIAL SURVEY FRESNO-TULARE CO. LN., R.M. 13-17
POR. PARCEL MAP 111, P.M. 2-11

VICINITY OF REEDLEY
ASSESSOR'S MAPS BK. 12, PG. 13.
COUNTY OF TULARE, CALIF.

NOTE- ASSESSOR'S BLOCK NUMBERS SHOWN IN ELLIPSES
ASSESSOR'S PARCEL NUMBERS SHOWN IN CIRCLES