DISCLAIMER

THIS MAP WAS PREPARED FOR LOCAL PROPERTY ASSESSMENT PURPOSES ONLY. THE PARCELS SHOWN HEREON MAY NOT COMPLY WITH STATE AND LOCAL SUBDIVISION ORDINANCES. NO LIABILITY IS ASSUMED FOR THE USE OF THE INFORMATION HEREON.

REVISED: 05/16/2006
REASON: CORRECT APN 029
CAD TECH: KMS

S½ SEC. 3, T.16S., R.23E., M. D. B. & M.

TAX CODE AREA 12-14

77-001
77-002

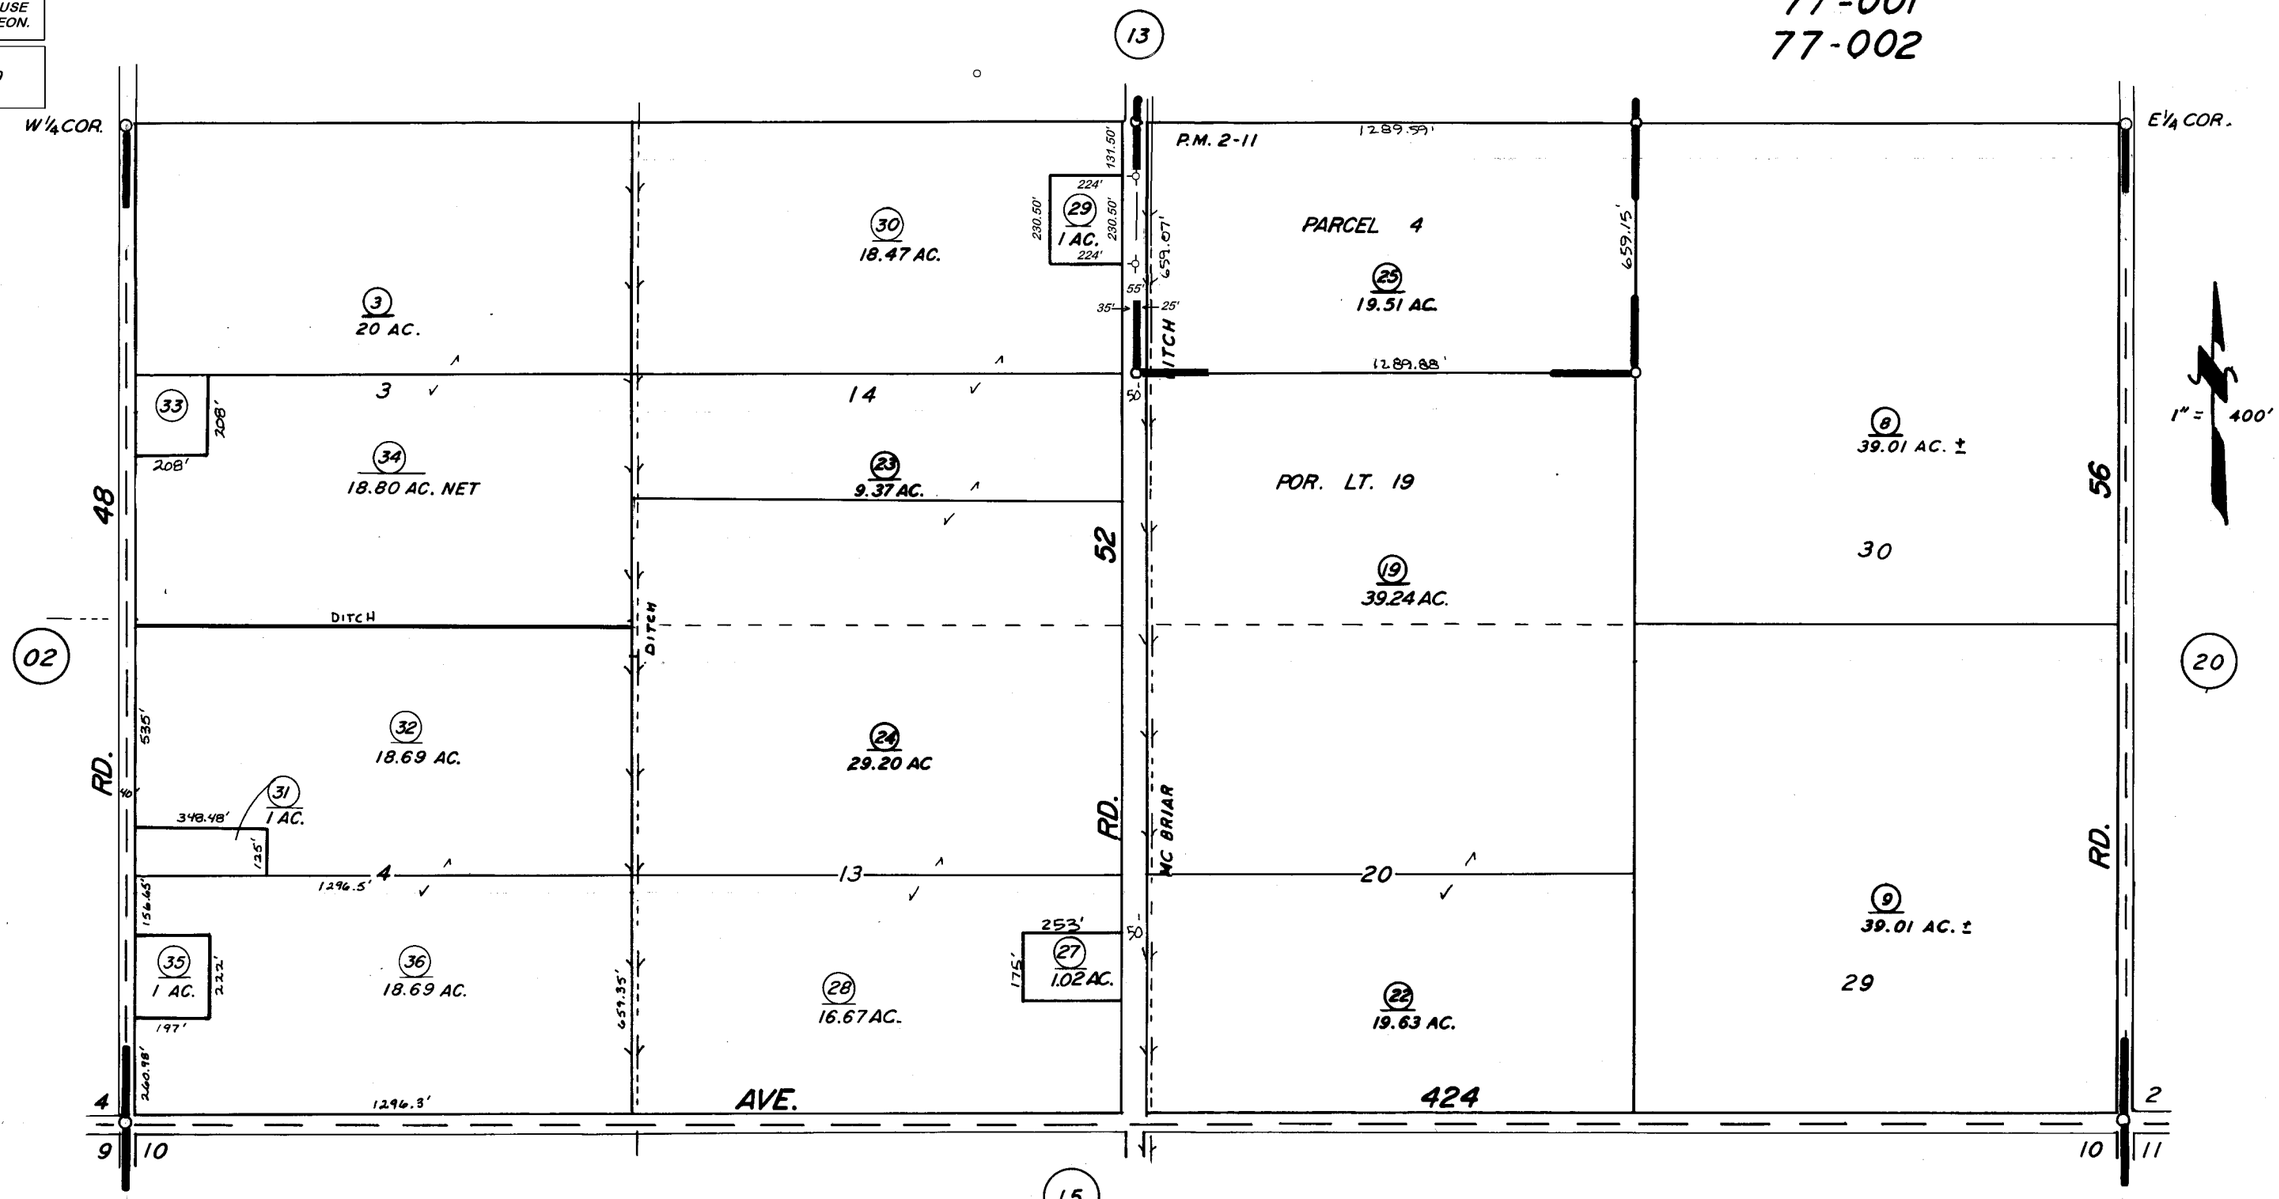

POR. LEVEL ORCHARD LAND COLONY, R.M. 3-44
POR. PARCEL MAP 111, P.M. 2-11

ASSESSOR'S MAPS BK. 12, PG. 14.
COUNTY OF TULARE, CALIF.

NOTE - ASSESSOR'S BLOCK NUMBERS SHOWN IN ELLIPSES
ASSESSOR'S PARCEL NUMBERS SHOWN IN CIRCLES

1959