S1/2 SEC. 10, T.16S., R.23E., M.D.B.&M.

Tax Area Codes 012–16
077–002

DISCLAIMER

THIS MAP WAS PREPARED FOR LOCAL PROPERTY ASSESSMENT PURPOSES ONLY AND THE PARCELS SHOWN HEREON MAY NOT COMPLY WITH STATE AND LOCAL SUBDIVISION ORDINANCES, AND NO LIABILITY IS ASSUMED FOR THE USE OF THE INFORMATION SHOWN HEREON.

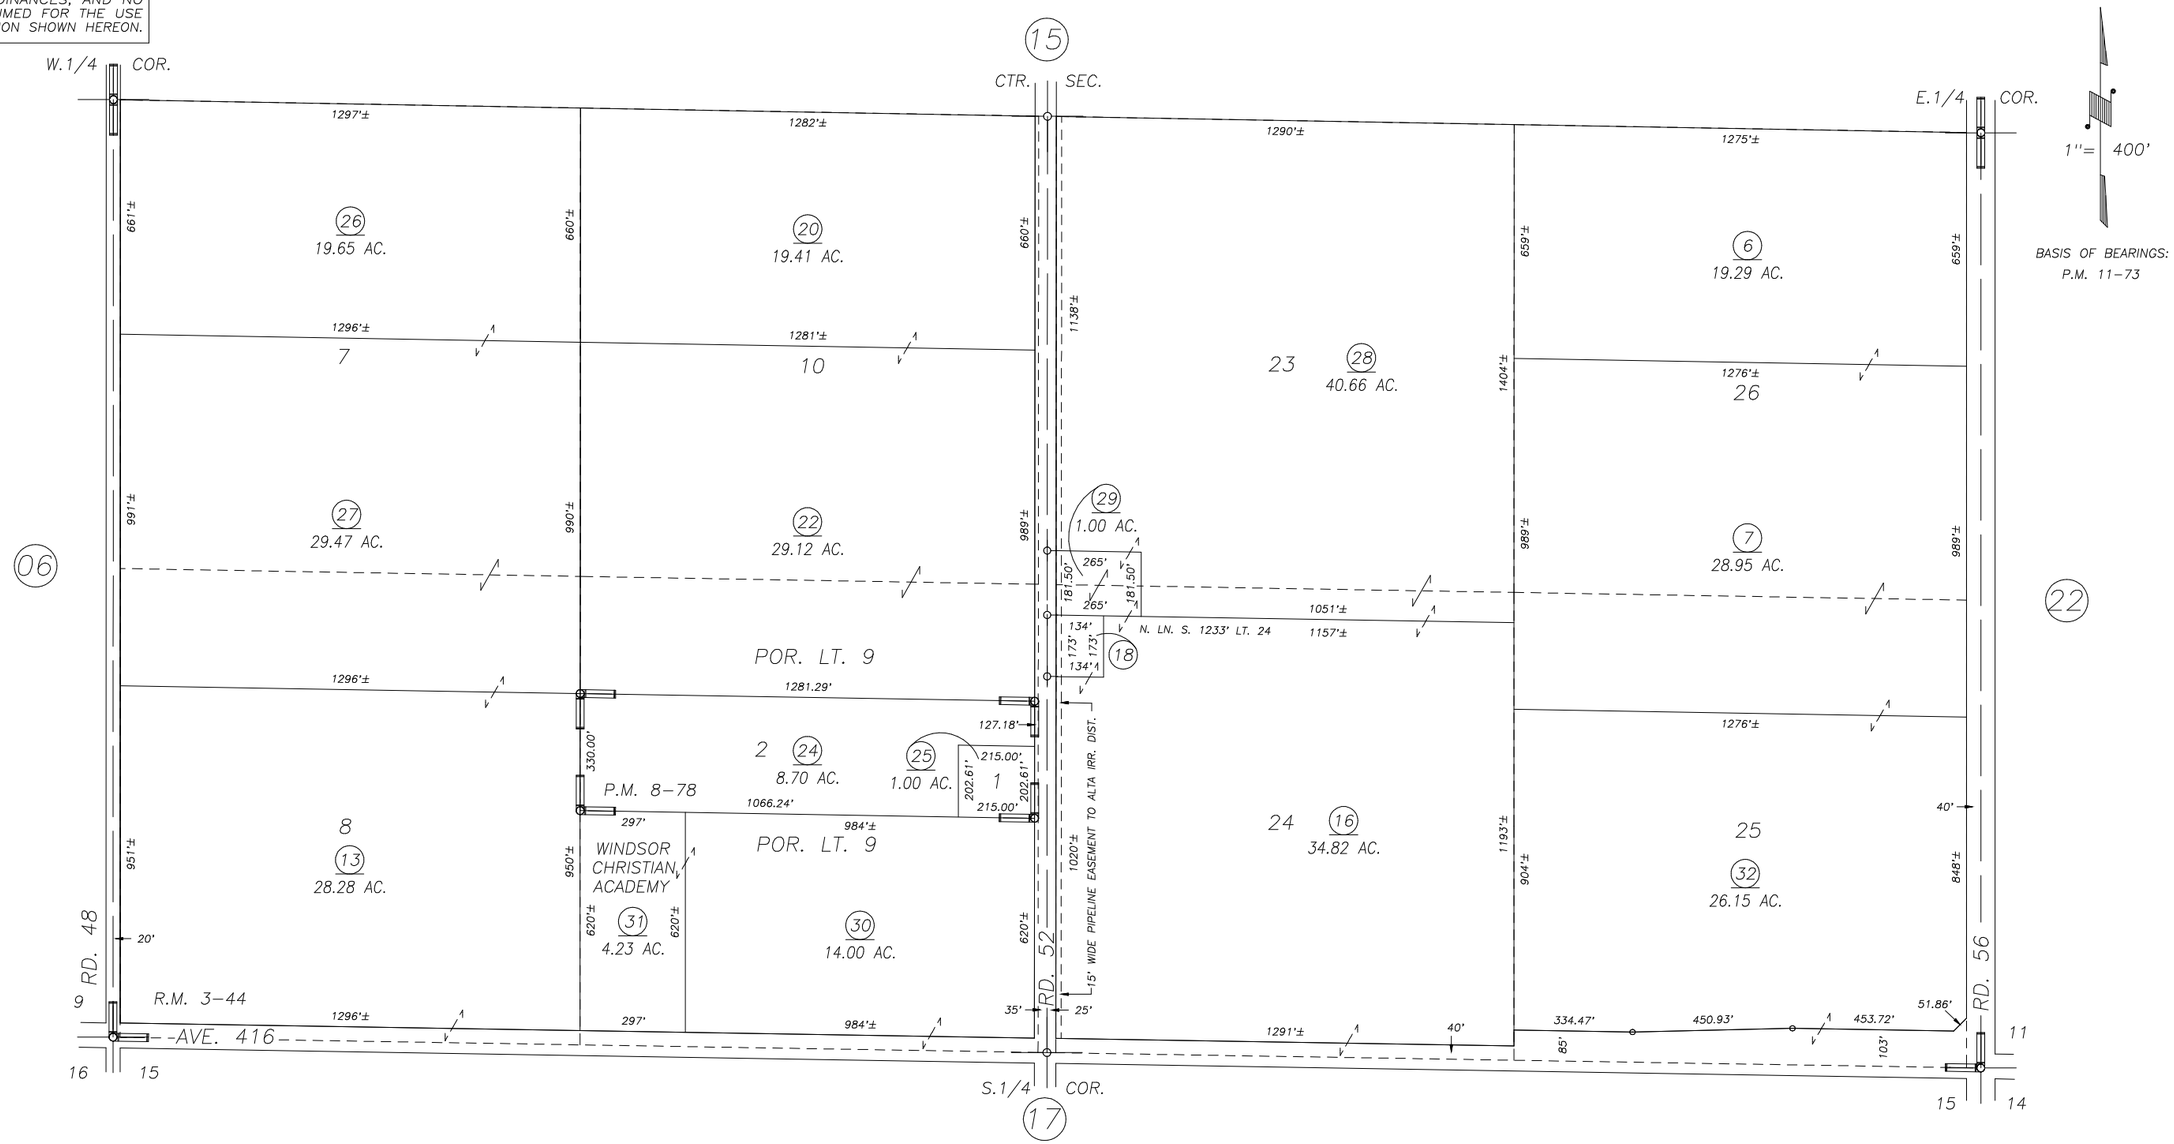

POR. LEVEL ORCHARD LAND COLONY, R.M. 3–44
PARCEL MAP 778, P.M. 8–78

VICINITY OF DINUBA
ASSESSOR'S MAPS BK. 012 , PG. 16
COUNTY OF TULARE, CALIFORNIA, U.S.A.

NOTE: Assessor's Parcel Numbers Shown in Circles (1)
Assessor's Block Numbers Shown in Elipses (123)

REVISION	DATE	TECH
2008–0034029	11/18/2009	LLB