DISCLAIMER	NOTICE OF RESCISSION
THIS MAP WAS PREPARED FOR LOCAL PROPERTY ASSESSMENT PURPOSES ONLY AND THE PARCELS SHOWN HEREON MAY NOT COMPLY WITH STATE AND LOCAL SUBDIVISION ORDINANCES, AND NO LIABILITY IS ASSUMED FOR THE USE OF THE INFORMATION SHOWN HEREON.	THIS MAP WAS RESCINDED ON 01/28/2013 BACK TO 09/25/2012 BY ORDER OF THE CADASTRAL SUPERVISOR TO REINSTATE APN 024 WHICH WAS ERRONEOUSLY COMBINED IN REACTION TO DOC. 2012-0052202, PLA 12-005. DUE TO DOC. 1970-0026341, L.C.CONTRACT.

S1/2 SEC.2, T.16S., R.23E., M.D.B.& M.

Tax Area Code 012-20
077-001

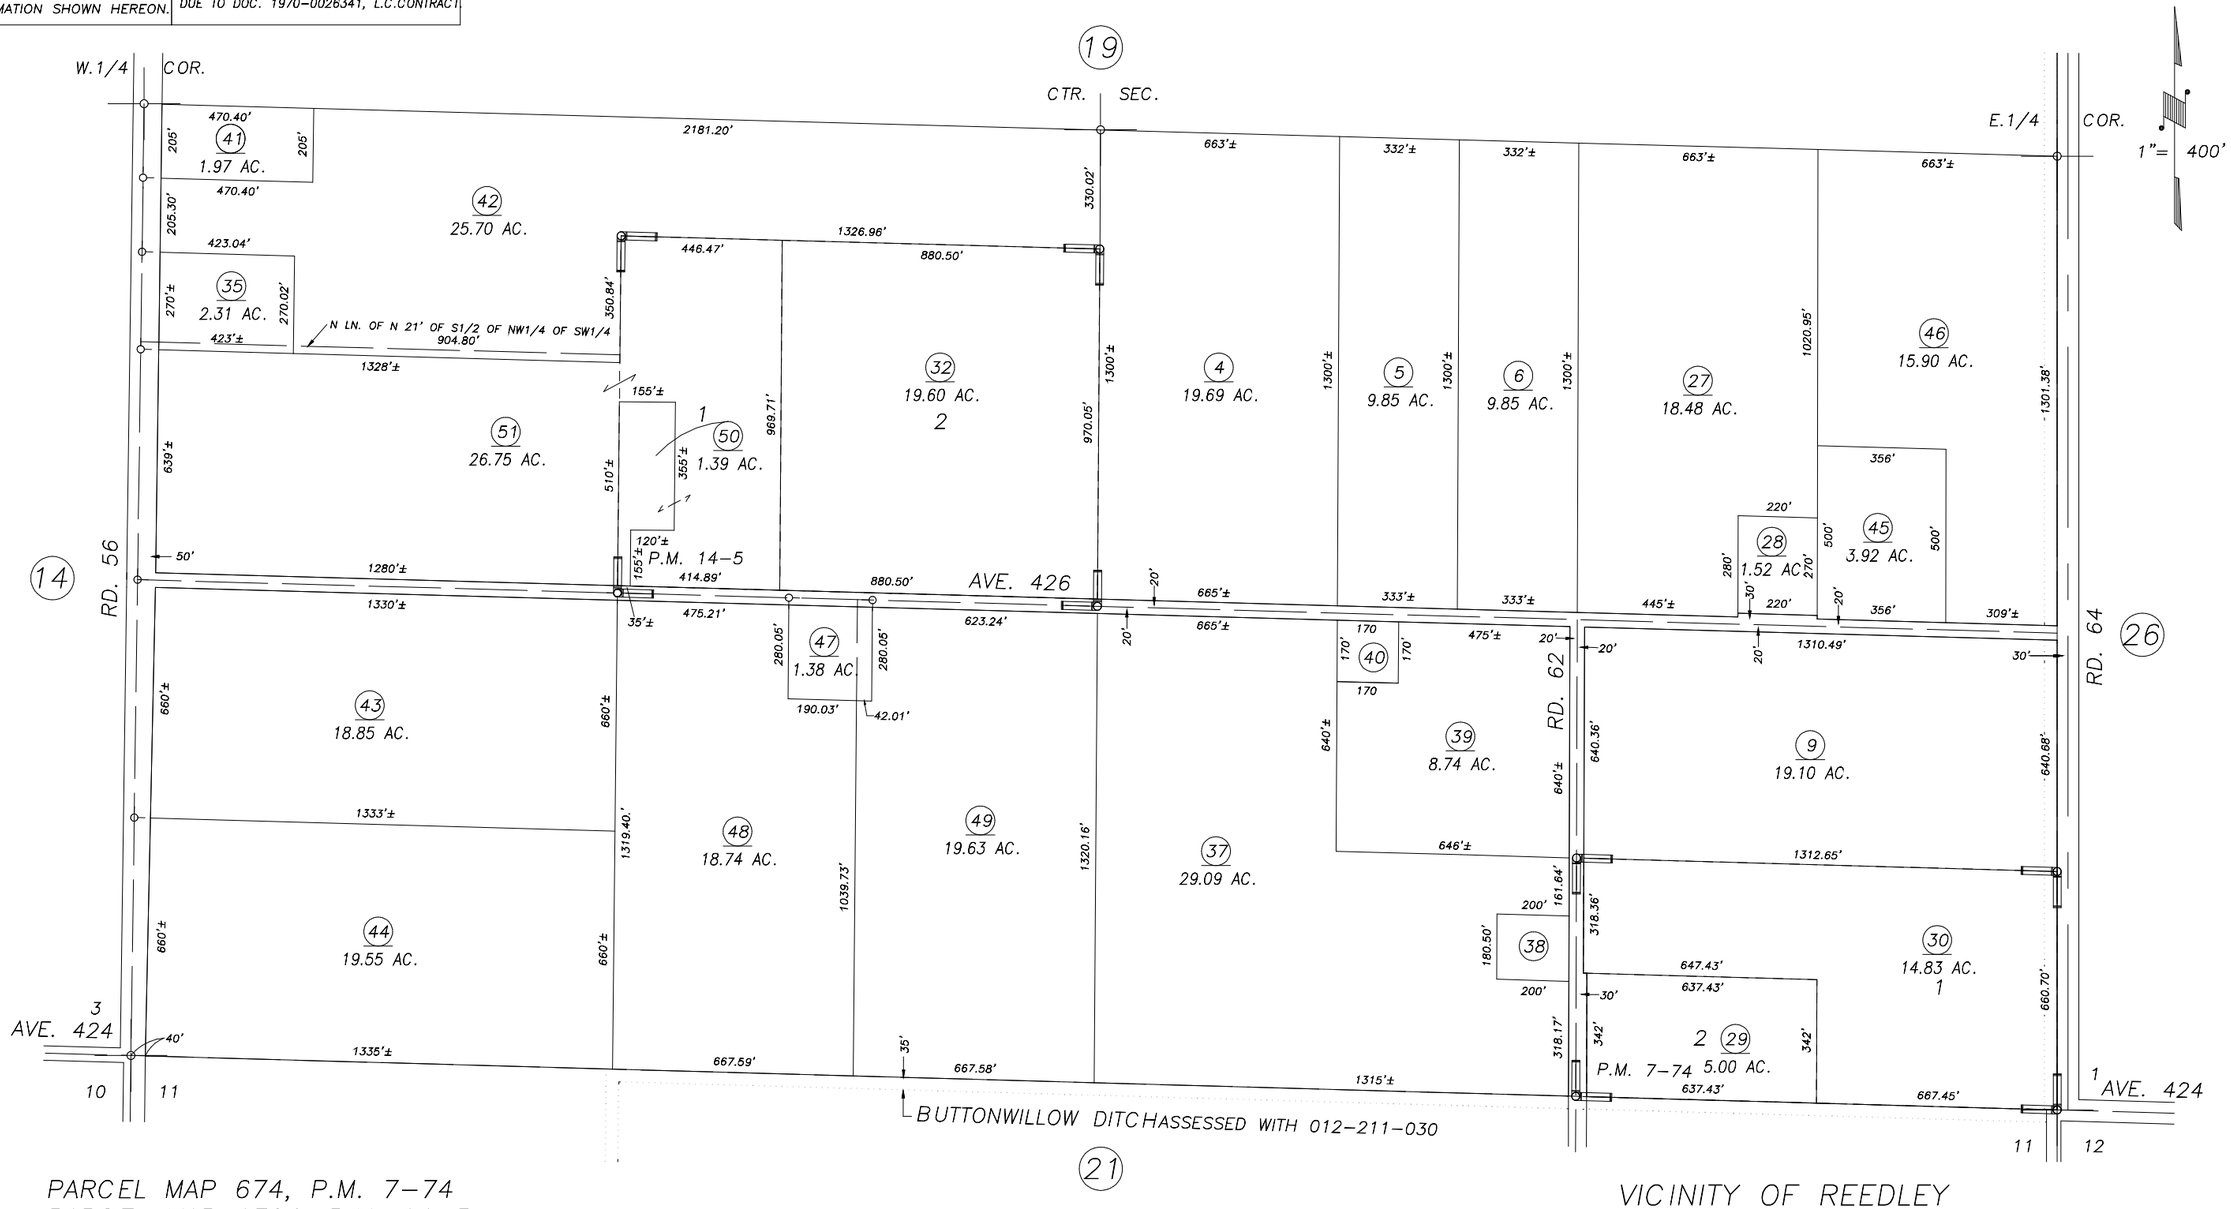

PARCEL MAP 674, P.M. 7-74
PARCEL MAP 1304, P.M. 14-5

VICINITY OF REEDLEY
ASSESSOR'S MAPS BK.012 , PG.20
COUNTY OF TULARE, CALIFORNIA, U.S.A.

NOTE: Assessor's Parcel Numbers Shown in Circles (1)
Assessor's Block Numbers Shown in Elipses (123)

2012-0052202	09/25/2012	NFL
REVISION	DATE	TECH