DISCLAIMER

THIS MAP WAS PREPARED FOR LOCAL PROPERTY ASSESSMENT PURPOSES ONLY AND THE PARCELS SHOWN HEREON MAY NOT COMPLY WITH STATE AND LOCAL SUBDIVISION ORDINANCES, AND NO LIABILITY IS ASSUMED FOR THE USE OF THE INFORMATION SHOWN HEREON.

# N1/2 SEC.11, T.16S., R.23E., M.D.B.&M.

Tax Area Codes 012–21
077–002

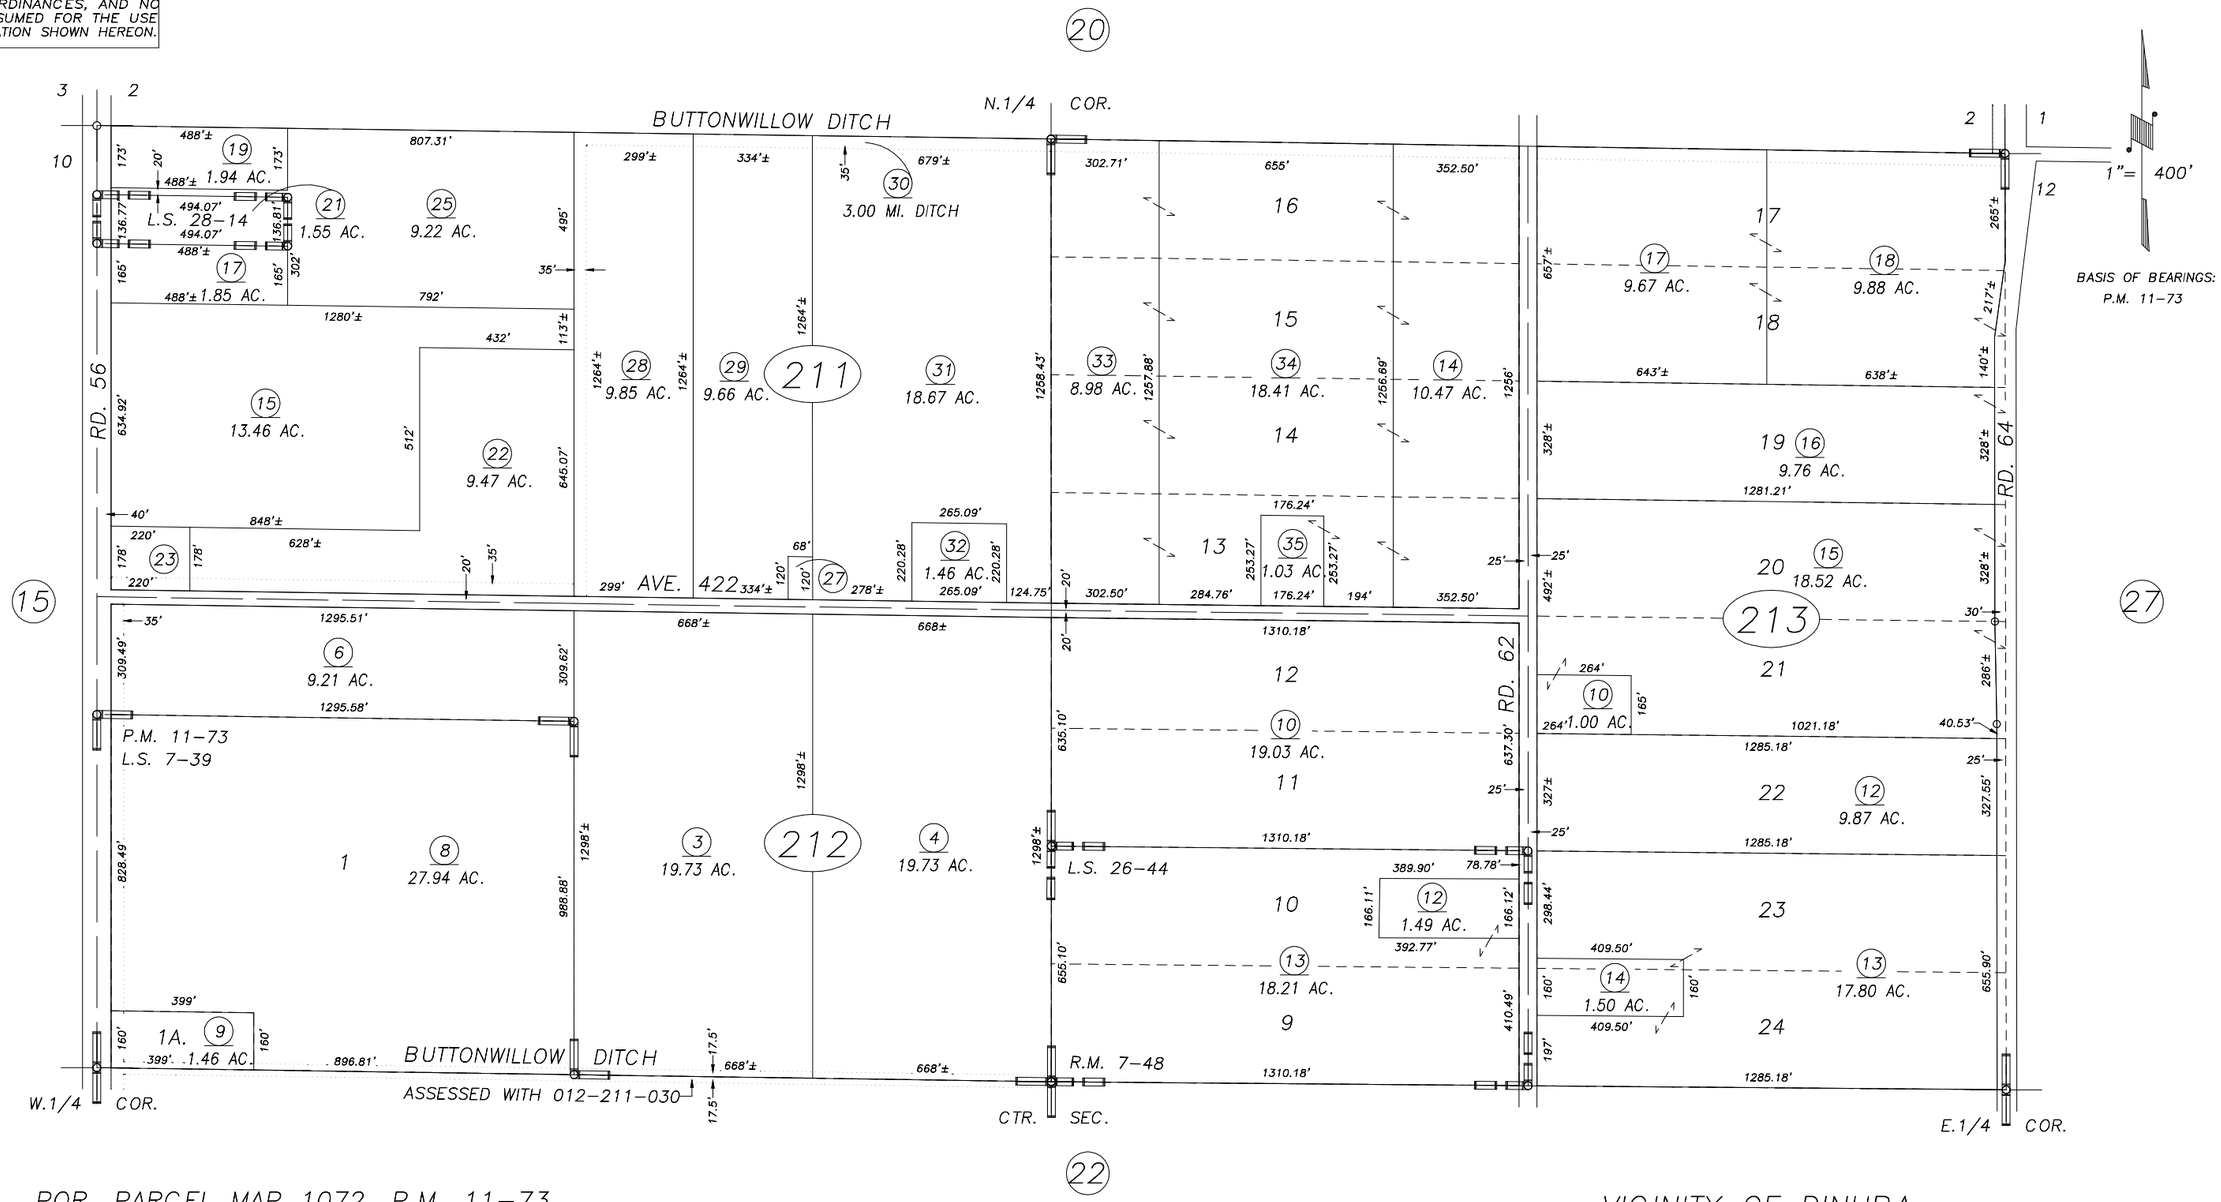


POR. PARCEL MAP 1072, P.M. 11–73
POR. PIPER COLONY, R.M. 7–48
RECORD OF SURVEY, L.S. 7–39
POR. RECORD OF SURVEY, L.S. 26–44
RECORD OF SURVEY, L.S. 28–14

VICINITY OF DINUBA
ASSESSOR'S MAPS BK.012 , PG.21
COUNTY OF TULARE, CALIFORNIA, U.S.A.

NOTE: Assessor's Parcel Numbers Shown in Circles (1)
Assessor's Block Numbers Shown in Elipses (123)

| REVISION | DATE | TECH |
|---|---|---|
| 2006–0083213 | 09/10/2007 | JLC |