DISCLAIMER

THIS MAP WAS PREPARED FOR LOCAL PROPERTY ASSESSMENT PURPOSES ONLY. THE PARCELS SHOWN HEREON MAY NOT COMPLY WITH STATE AND LOCAL SUBDIVISION ORDINANCES. NO LIABILITY IS ASSUMED FOR THE USE OF THE INFORMATION HEREON.

REVISED: 06/23/2009
REASON: 2008-0048588
CAD TECH: MLC

N½ SEC. 14, T.16S., R.23E. M. D. B. & M.

TAX CODE AREA 012-23

077-002
001-040
001-054

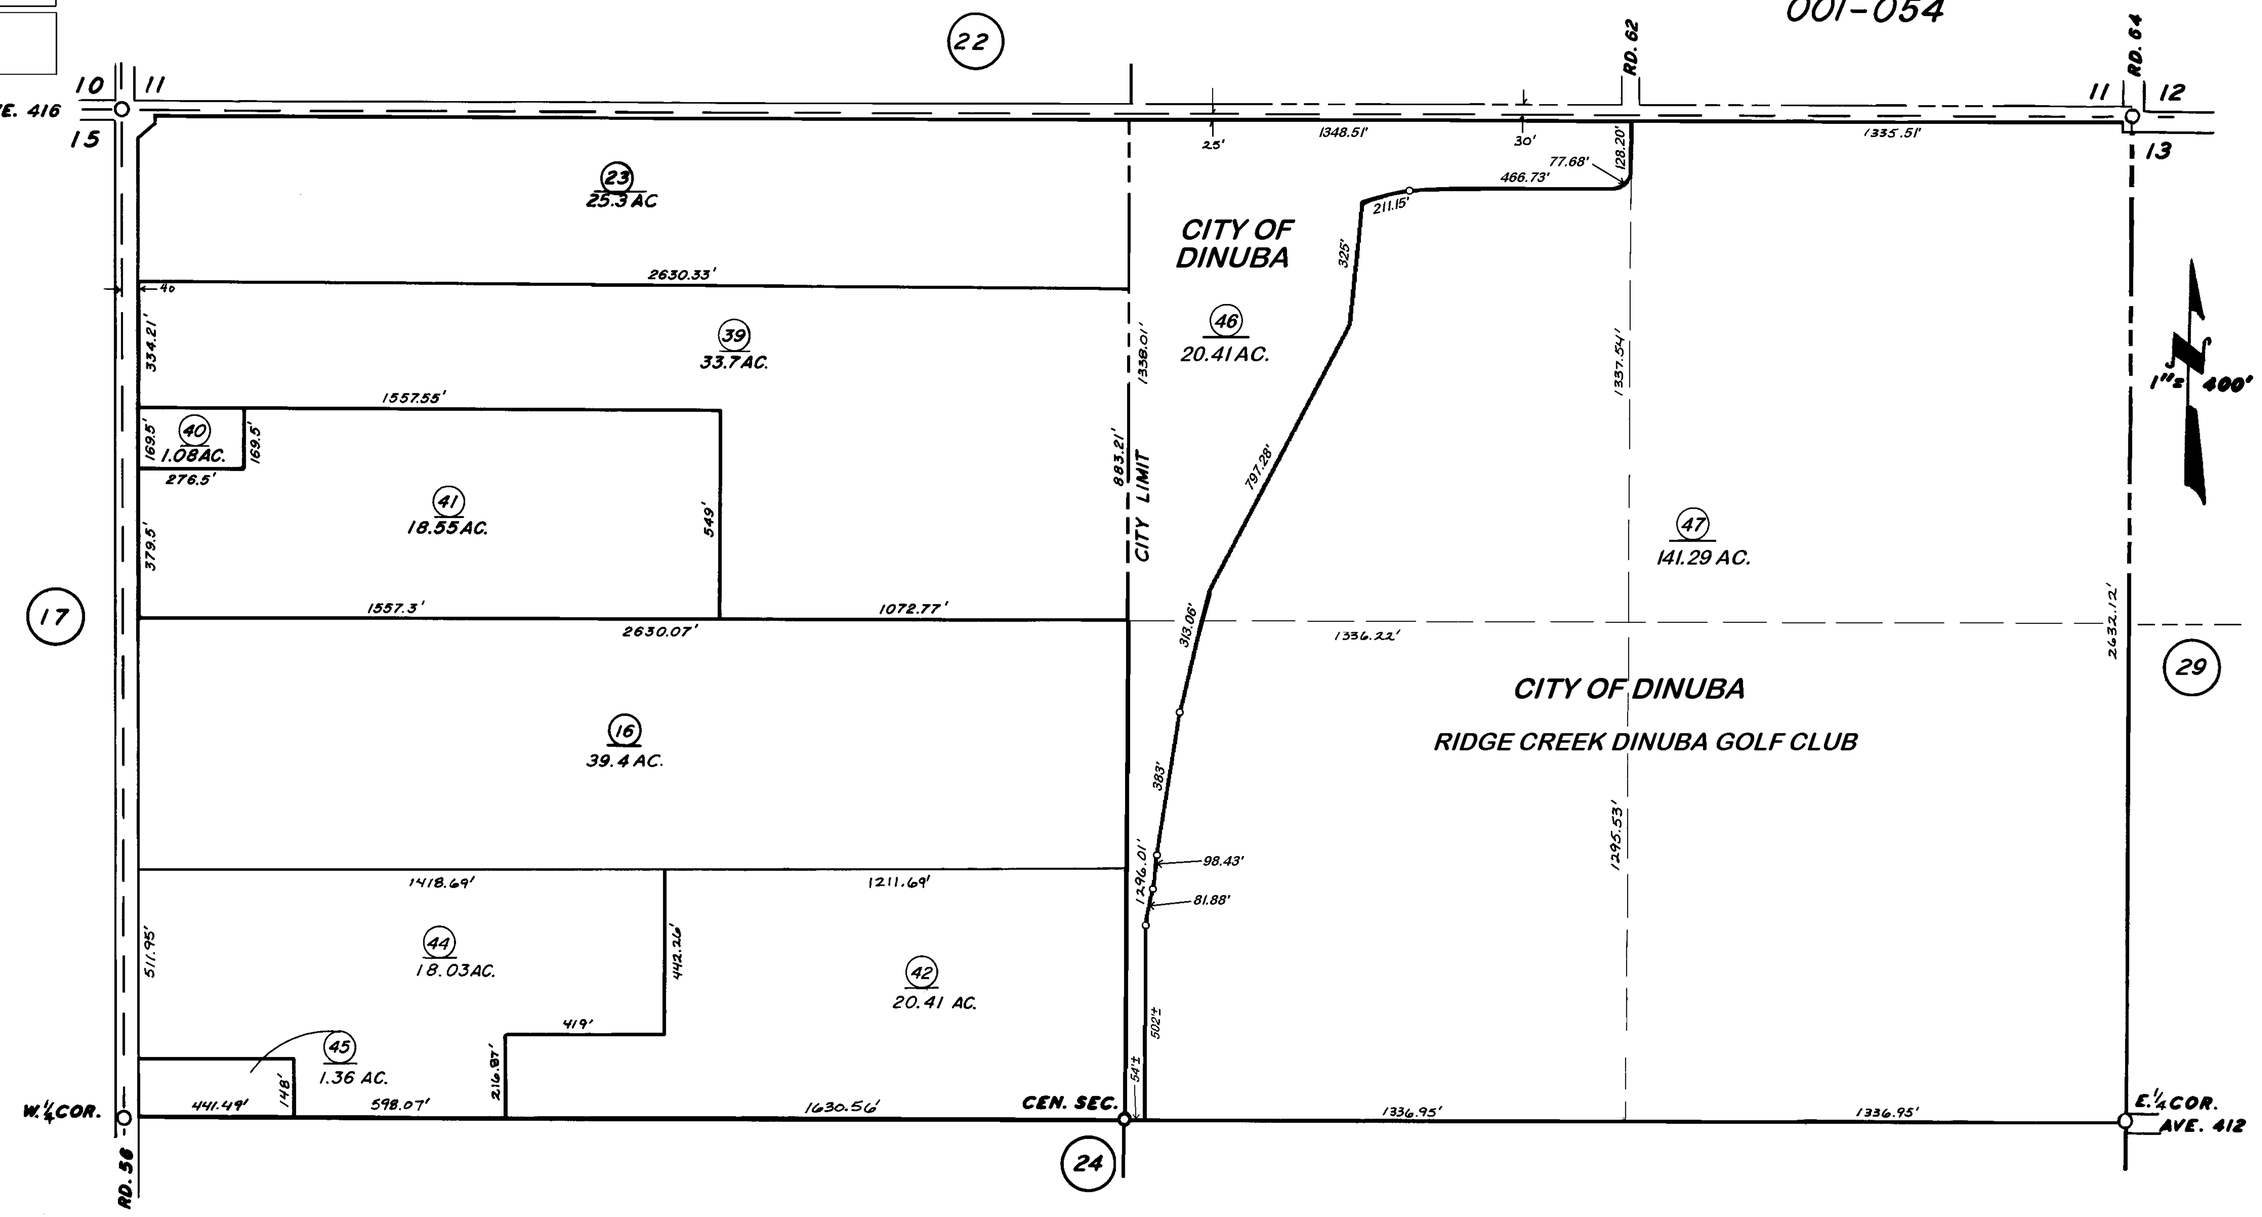

VICINITY OF DINUBA
ASSESSOR'S MAPS BK. 12, PG. 23.
COUNTY OF TULARE, CALIF.

NOTE- ASSESSOR'S BLOCK NUMBERS SHOWN IN ELLIPSES
ASSESSOR'S PARCEL NUMBERS SHOWN IN CIRCLES