DISCLAIMER

THIS MAP WAS PREPARED FOR LOCAL PROPERTY ASSESSMENT PURPOSES ONLY. THE PARCELS SHOWN HEREON MAY NOT COMPLY WITH STATE AND LOCAL SUBDIVISION ORDINANCES. NO LIABILITY IS ASSUMED FOR THE USE OF THE INFORMATION HEREON.

REVISED: 04/23/2007
REASON: ADD L.S. 28-11
CAD TECH: PHN

N½ SEC. 1, T.16S., R.23E., M. D. B. & M.

TAX CODE AREA **012-25**

077-001
072-000

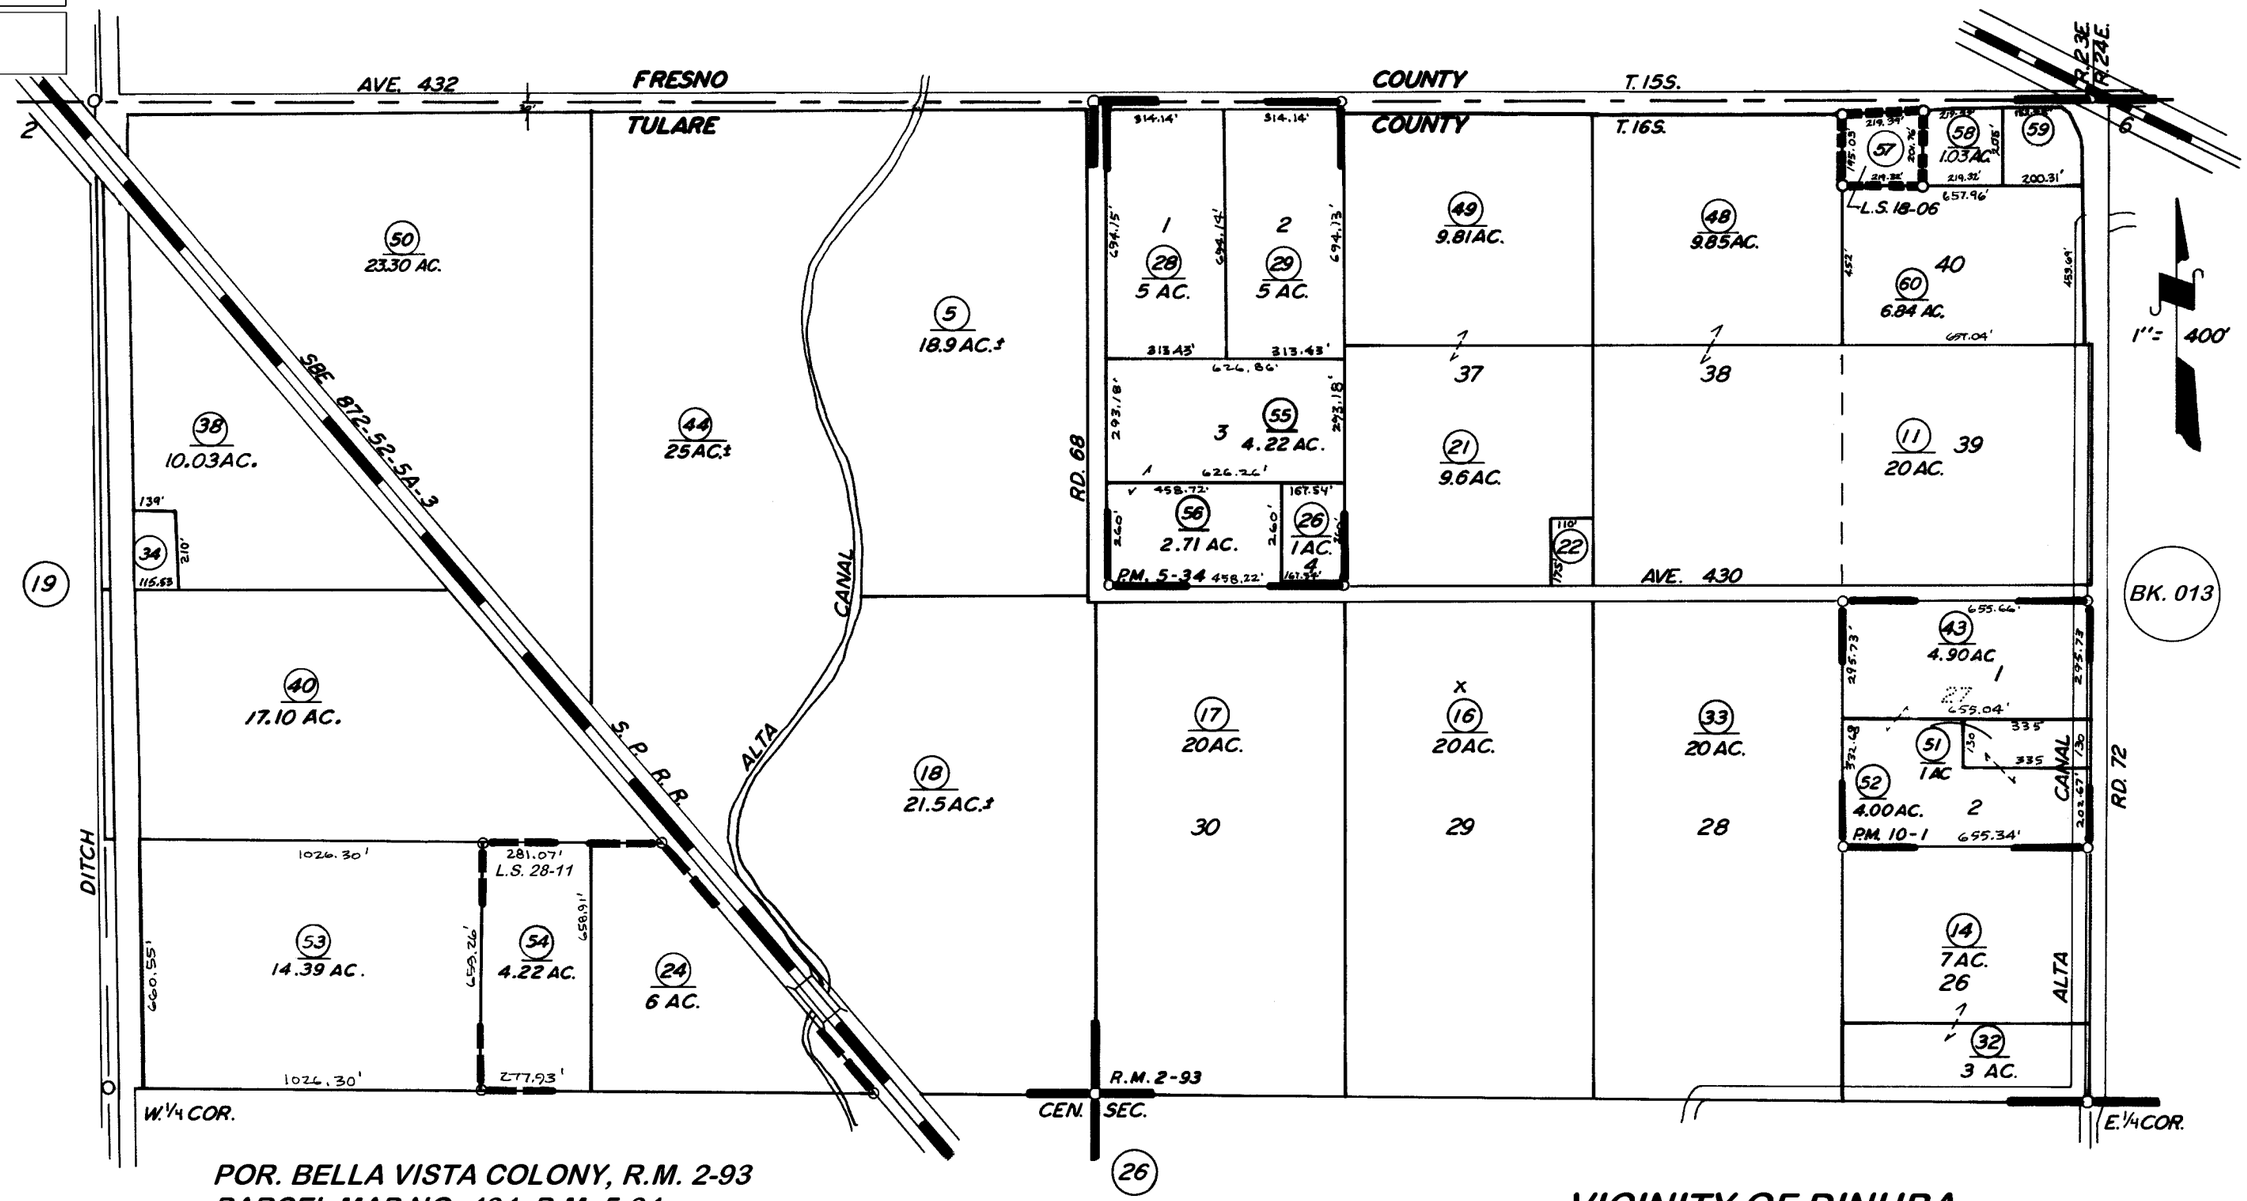

POR. BELLA VISTA COLONY, R.M. 2-93
PARCEL MAP NO. 434, P.M. 5-34
PARCEL MAP NO. 900, P.M. 10-1
RECORD OF SURVEY, L.S. 18-6
POR. RECORD OF SURVEY, L.S. 28-11

VICINITY OF DINUBA

ASSESSOR'S MAPS BK. 012 PG. 25.

COUNTY OF TULARE, CALIF.

NOTE—ASSESSOR'S BLOCK NUMBERS SHOWN IN ELIPSES
ASSESSOR'S PARCEL NUMBERS SHOWN IN CIRCLES