S1/2 SEC.1, T.16S., R.23E., M.D.B.&M.

Tax Area Codes 012–26
072–000
072–001
077–001

DISCLAIMER

THIS MAP WAS PREPARED FOR LOCAL PROPERTY ASSESSMENT PURPOSES ONLY AND THE PARCELS SHOWN HEREON MAY NOT COMPLY WITH STATE AND LOCAL SUBDIVISION ORDINANCES, AND NO LIABILITY IS ASSUMED FOR THE USE OF THE INFORMATION SHOWN HEREON.

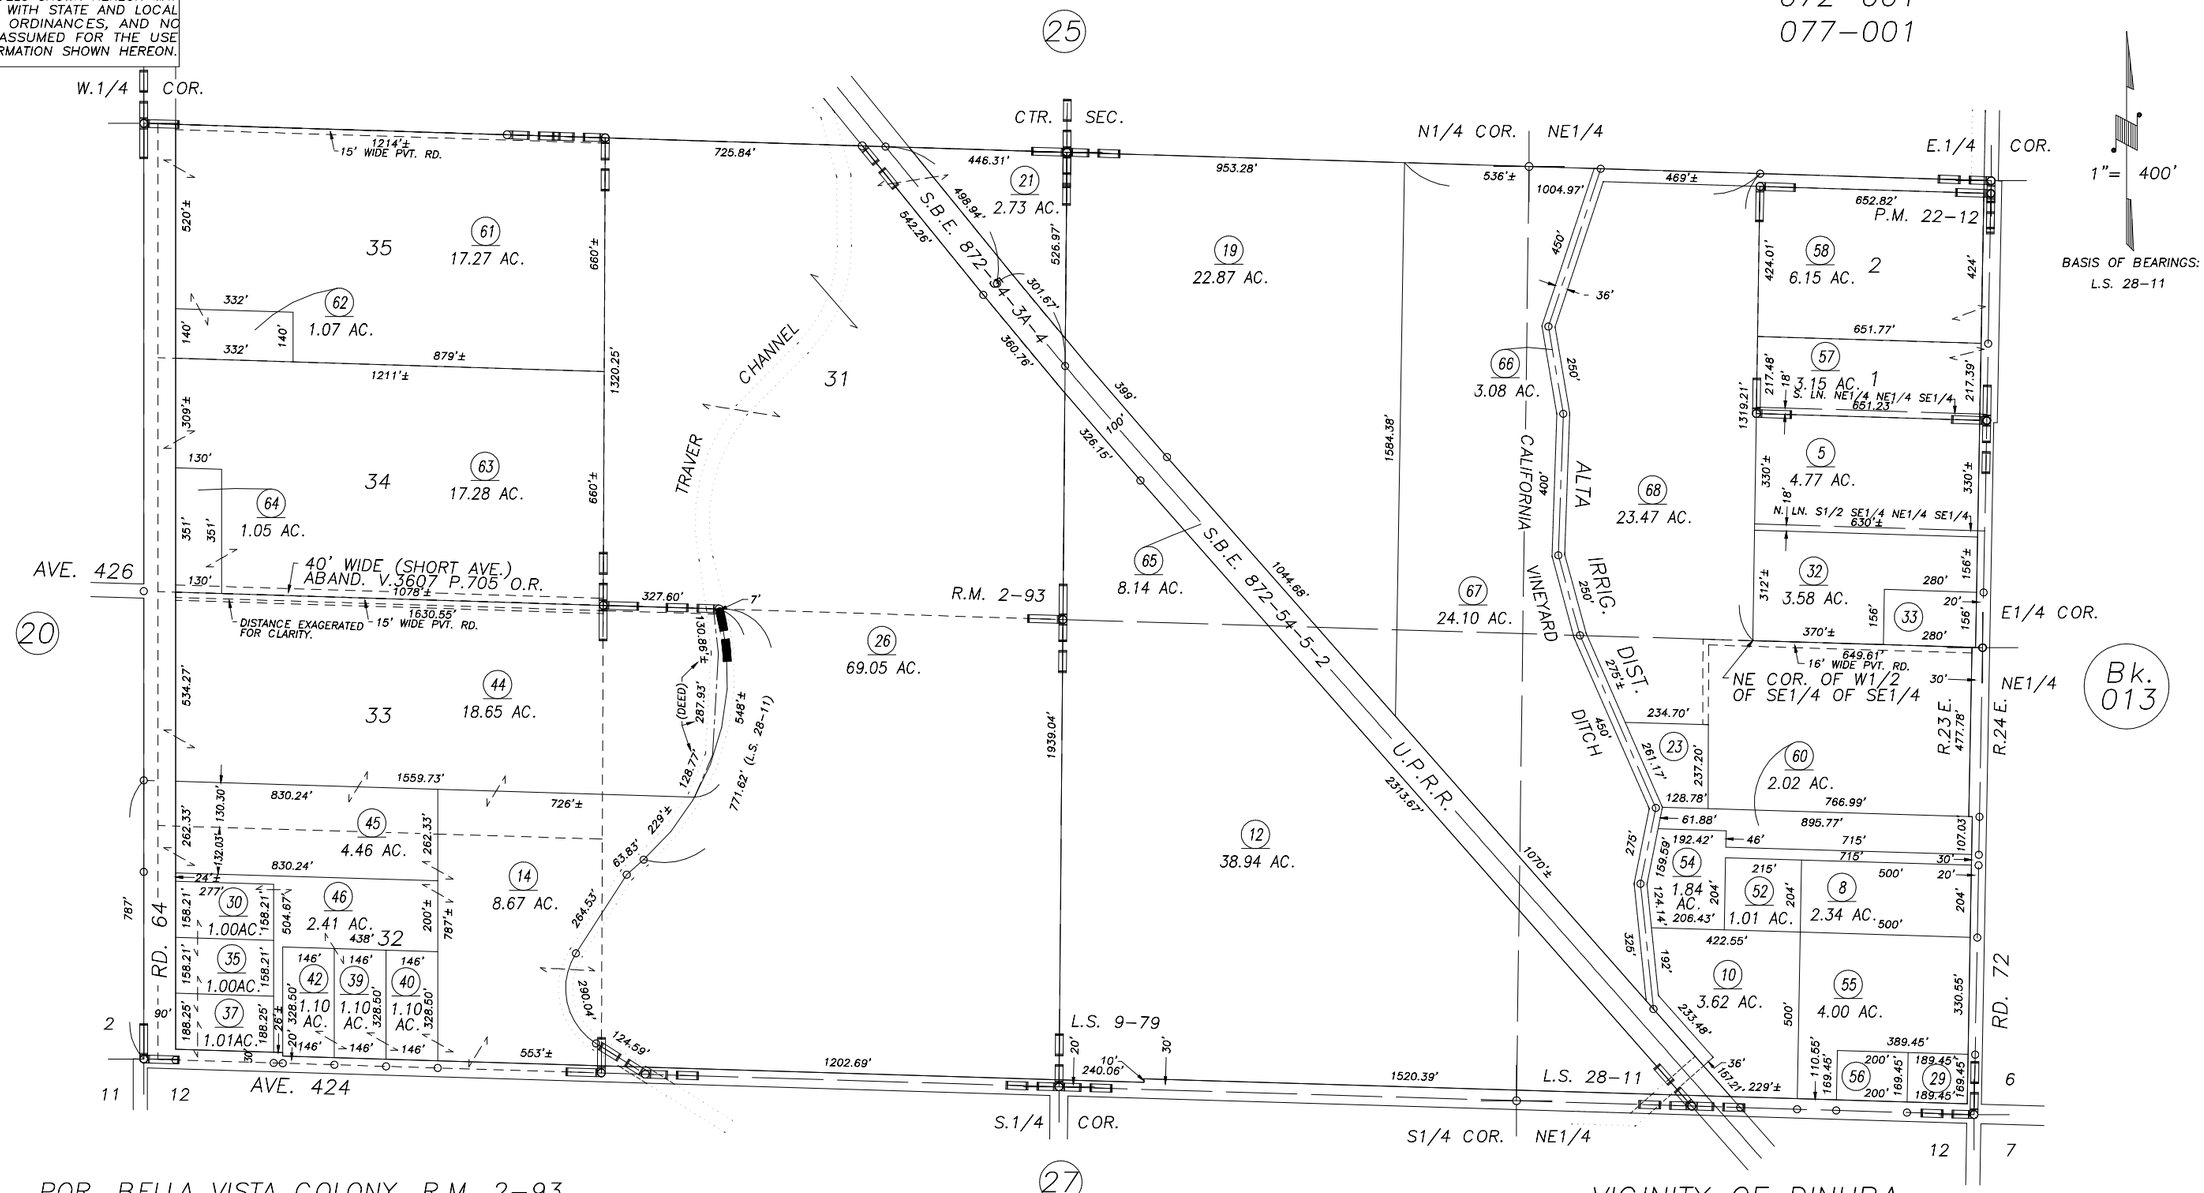

POR. BELLA VISTA COLONY, R.M. 2–93
RECORD OF SURVEY, L.S. 9–79
PARCEL MAP NO. 2111, P.M. 22–12
POR. RECORD OF SURVEY, L.S. 28–11

VICINITY OF DINUBA
ASSESSOR'S MAPS BK.012 , PG.26
COUNTY OF TULARE, CALIFORNIA, U.S.A.

NOTE: Assessor's Parcel Numbers Shown in Circles (1)
Assessor's Block Numbers Shown in Elipses (123)

REVISION	DATE	TECH
2006–0094026	04/17/2007	PHN