DISCLAIMER

THIS MAP WAS PREPARED FOR LOCAL PROPERTY ASSESSMENT PURPOSES ONLY. THE PARCELS SHOWN HEREON MAY NOT COMPLY WITH STATE AND LOCAL SUBDIVISION ORDINANCES. NO LIABILITY IS ASSUMED FOR THE USE OF THE INFORMATION HEREON.

REVISED: 09/22/2009
REASON: T.R.A.C. CHANGE
CAD TECH: MLC

N ½ SEC. 12, T.16S., R.23E., M.D.B. & M.

TAX CODE AREA 012-27
072-000
077-002

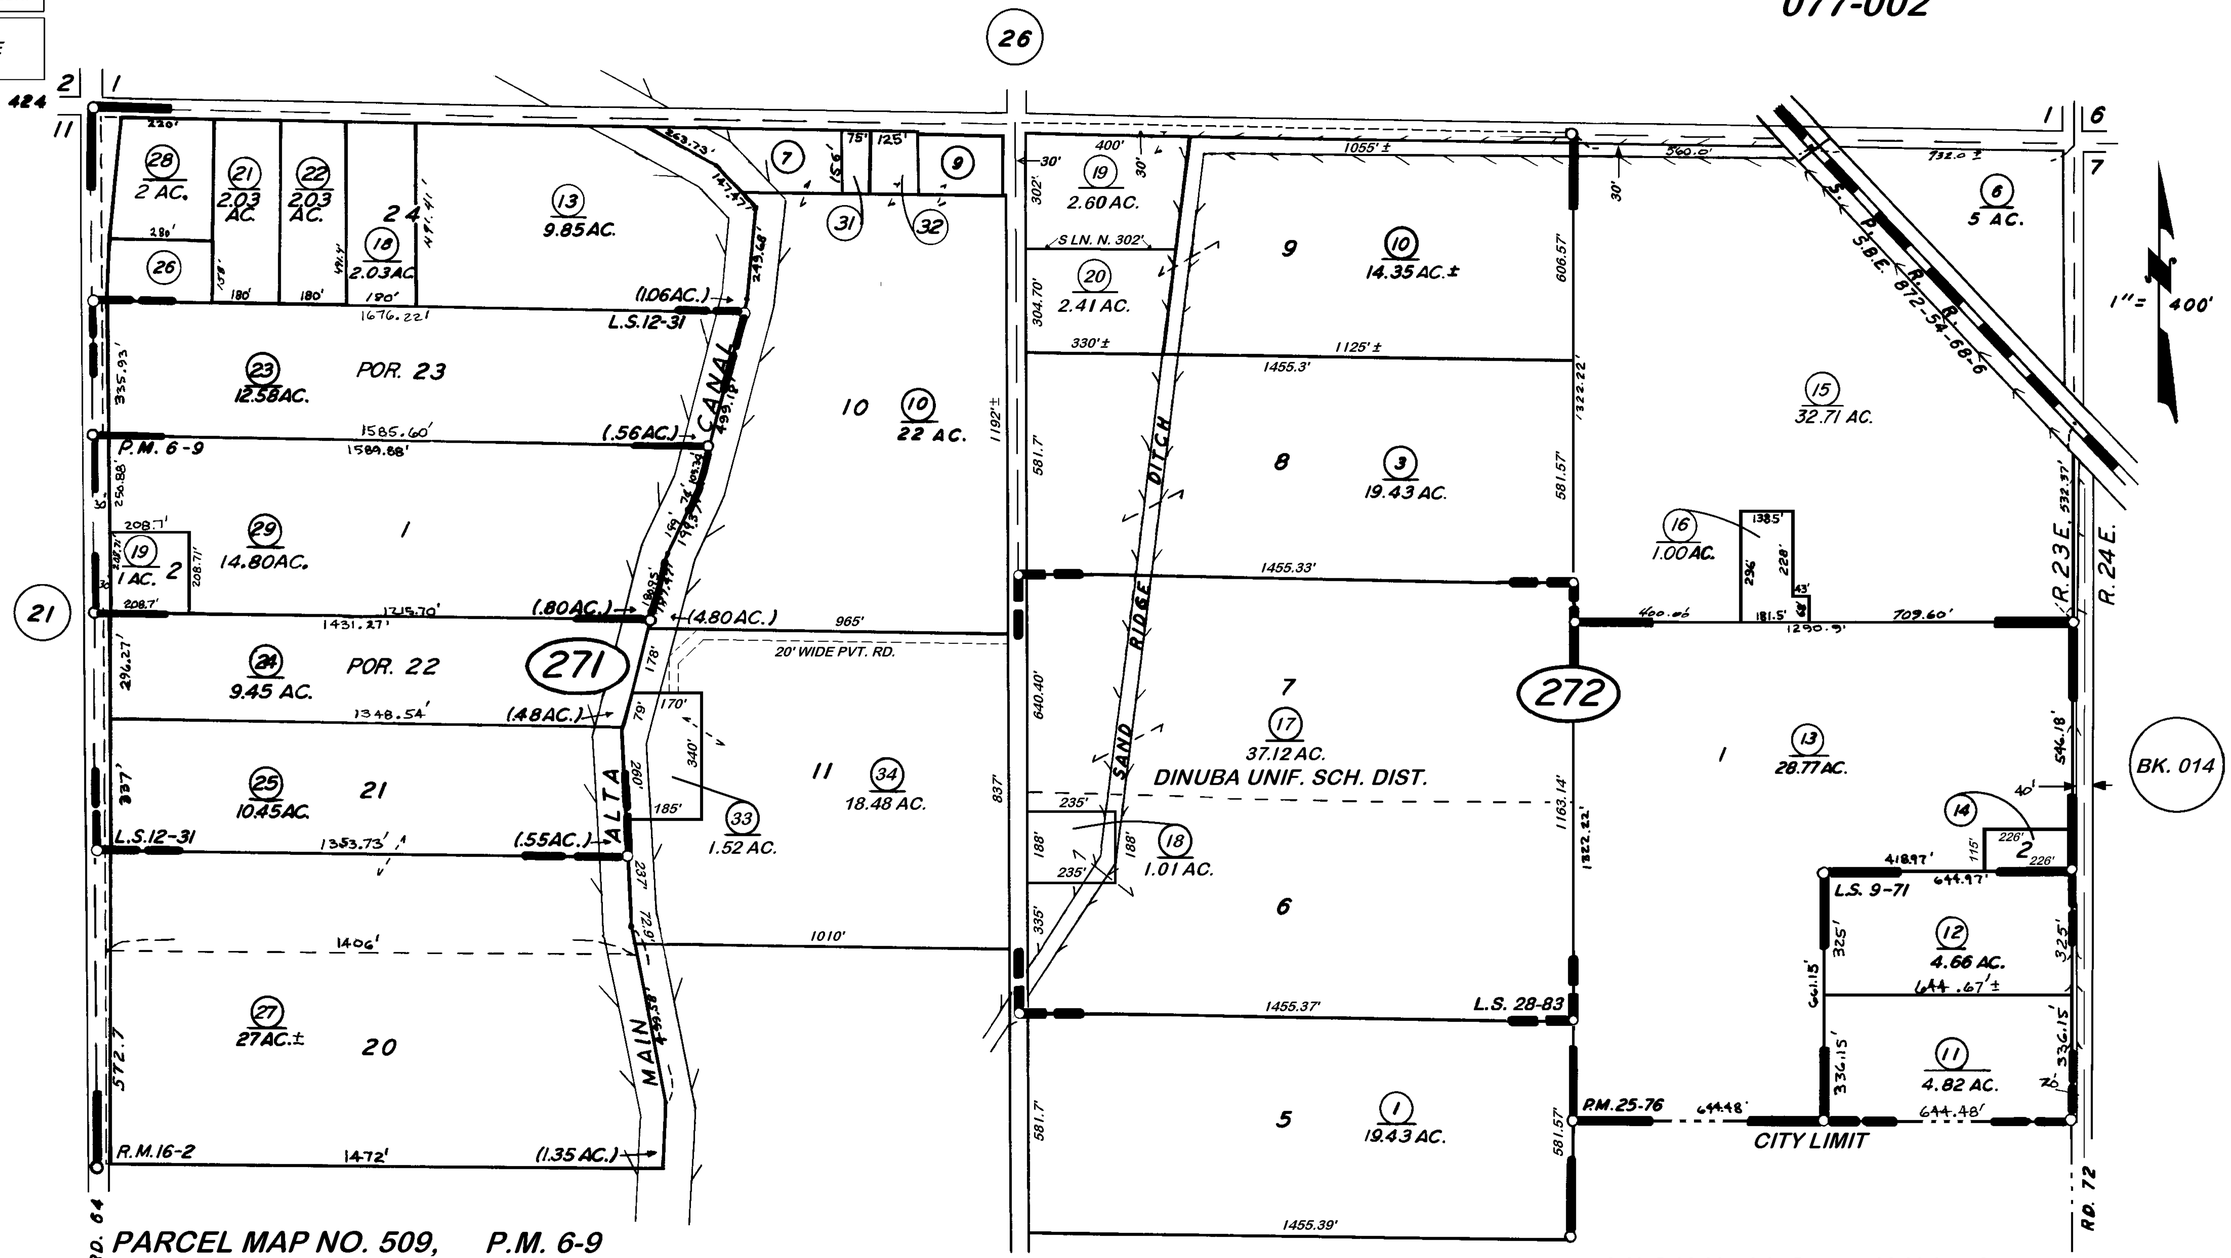

PARCEL MAP NO. 509, P.M. 6-9
POR ORR SUB., R.M. 16-2
PARCEL MAP NO. 2475, P.M. 25-76
RECORD OF SURVEY, L.S. 9-71
RECORD OF SURVEY, L.S. 12-31
RECORD OF SURVEY, L.S. 28-83

VICINITY OF DINUBA

ASSESSOR'S MAPS BK. 012, PG. 27

COUNTY OF TULARE, CALIF.

NOTE – ASSESSOR'S BLOCK NUMBERS SHOWN IN ELLIPSES
ASSESSOR'S PARCEL NUMBERS SHOWN IN CIRCLES