POR. OF S 1/2 SEC. 12, T.16S., R.23E., M.D.B.&M.

TAX CODE AREA
72-000
72-002

12-28

DISCLAIMER

THIS MAP WAS PREPARED FOR LOCAL PROPERTY ASSESSMENT PURPOSES ONLY. THE PARCELS SHOWN HEREON MAY NOT COMPLY WITH STATE AND LOCAL SUBDIVISION ORDINANCES. NO LIABILITY IS ASSUMED FOR THE USE OF THE INFORMATION HEREON.

REVISED: 08/09/2007
REASON: 2007IREVIEW
CAD TECH: JLC

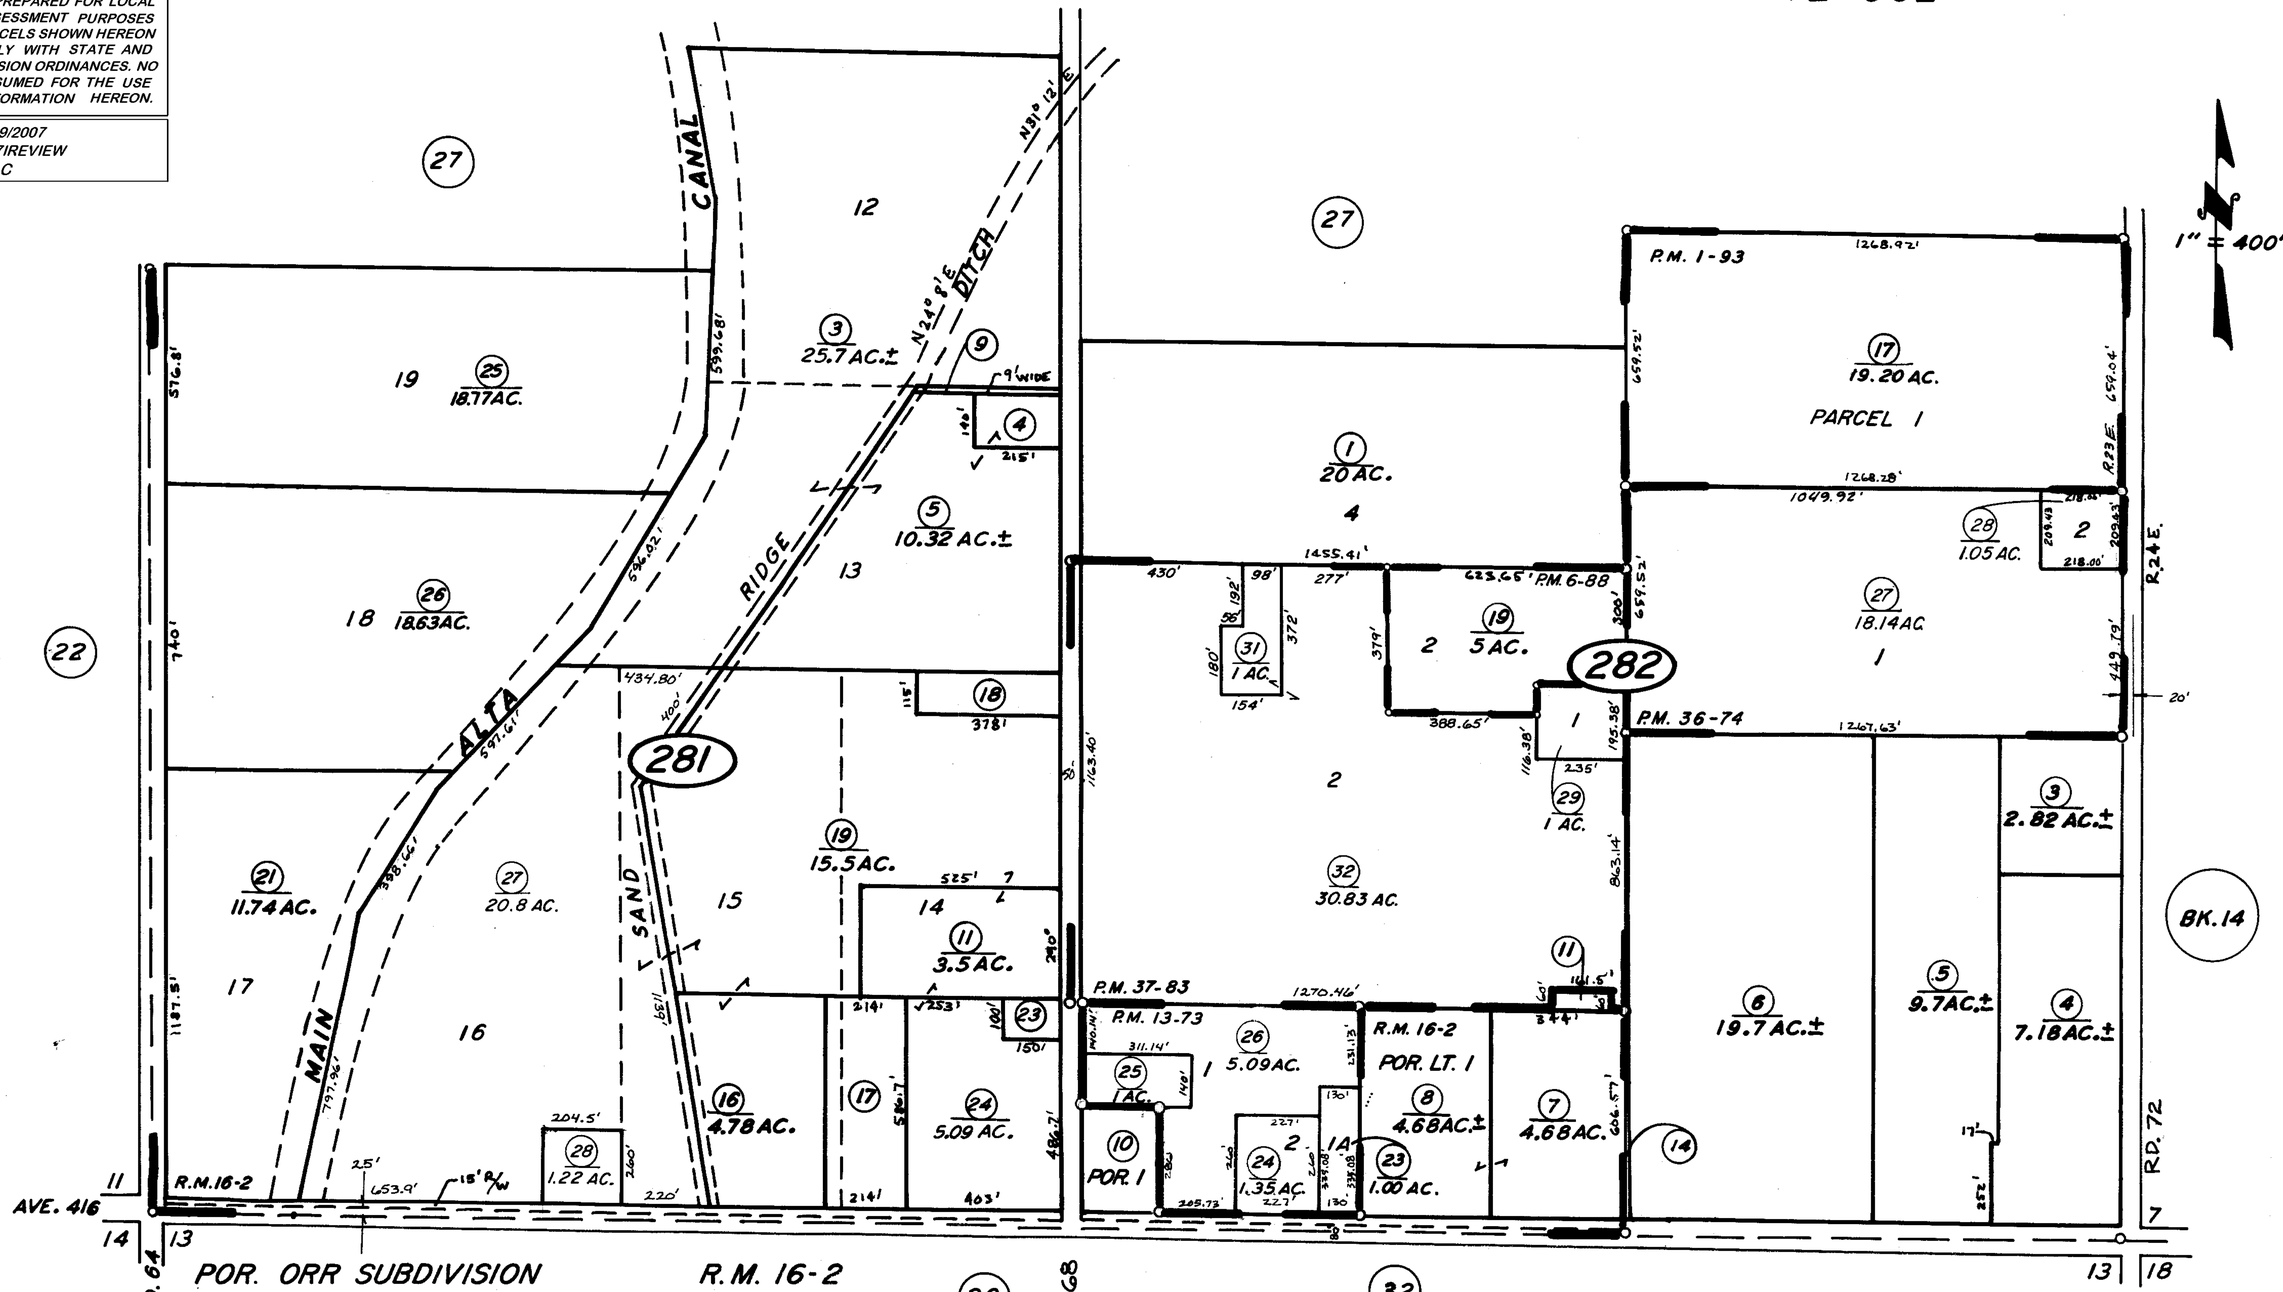

POR. ORR SUBDIVISION
PARCEL MAP 93
PARCEL MAP 588
PARCEL MAP 1272
PARCEL MAP 3571
PARCEL MAP 3680

R.M. 16-2
P.M. 1-93
P.M. 6-88
P.M. 13-73
P.M. 36-74
PM 37-83

ASSESSOR'S MAPS BK. 12 PG. 28

COUNTY OF TULARE, CALIF.

NOTE—ASSESSOR'S BLOCK NUMBERS SHOWN IN ELIPSES
ASSESSOR'S PARCEL NUMBERS SHOWN IN CIRCLES