N1/2 SEC.13, T.16S., R.23E., M.D.B.&M.

Tax Area Codes 012–29
072–000
001–053
001–056

DISCLAIMER

THIS MAP WAS PREPARED FOR LOCAL PROPERTY ASSESSMENT PURPOSES ONLY AND THE PARCELS SHOWN HEREON MAY NOT COMPLY WITH STATE AND LOCAL SUBDIVISION ORDINANCES, AND NO LIABILITY IS ASSUMED FOR THE USE OF THE INFORMATION SHOWN HEREON.

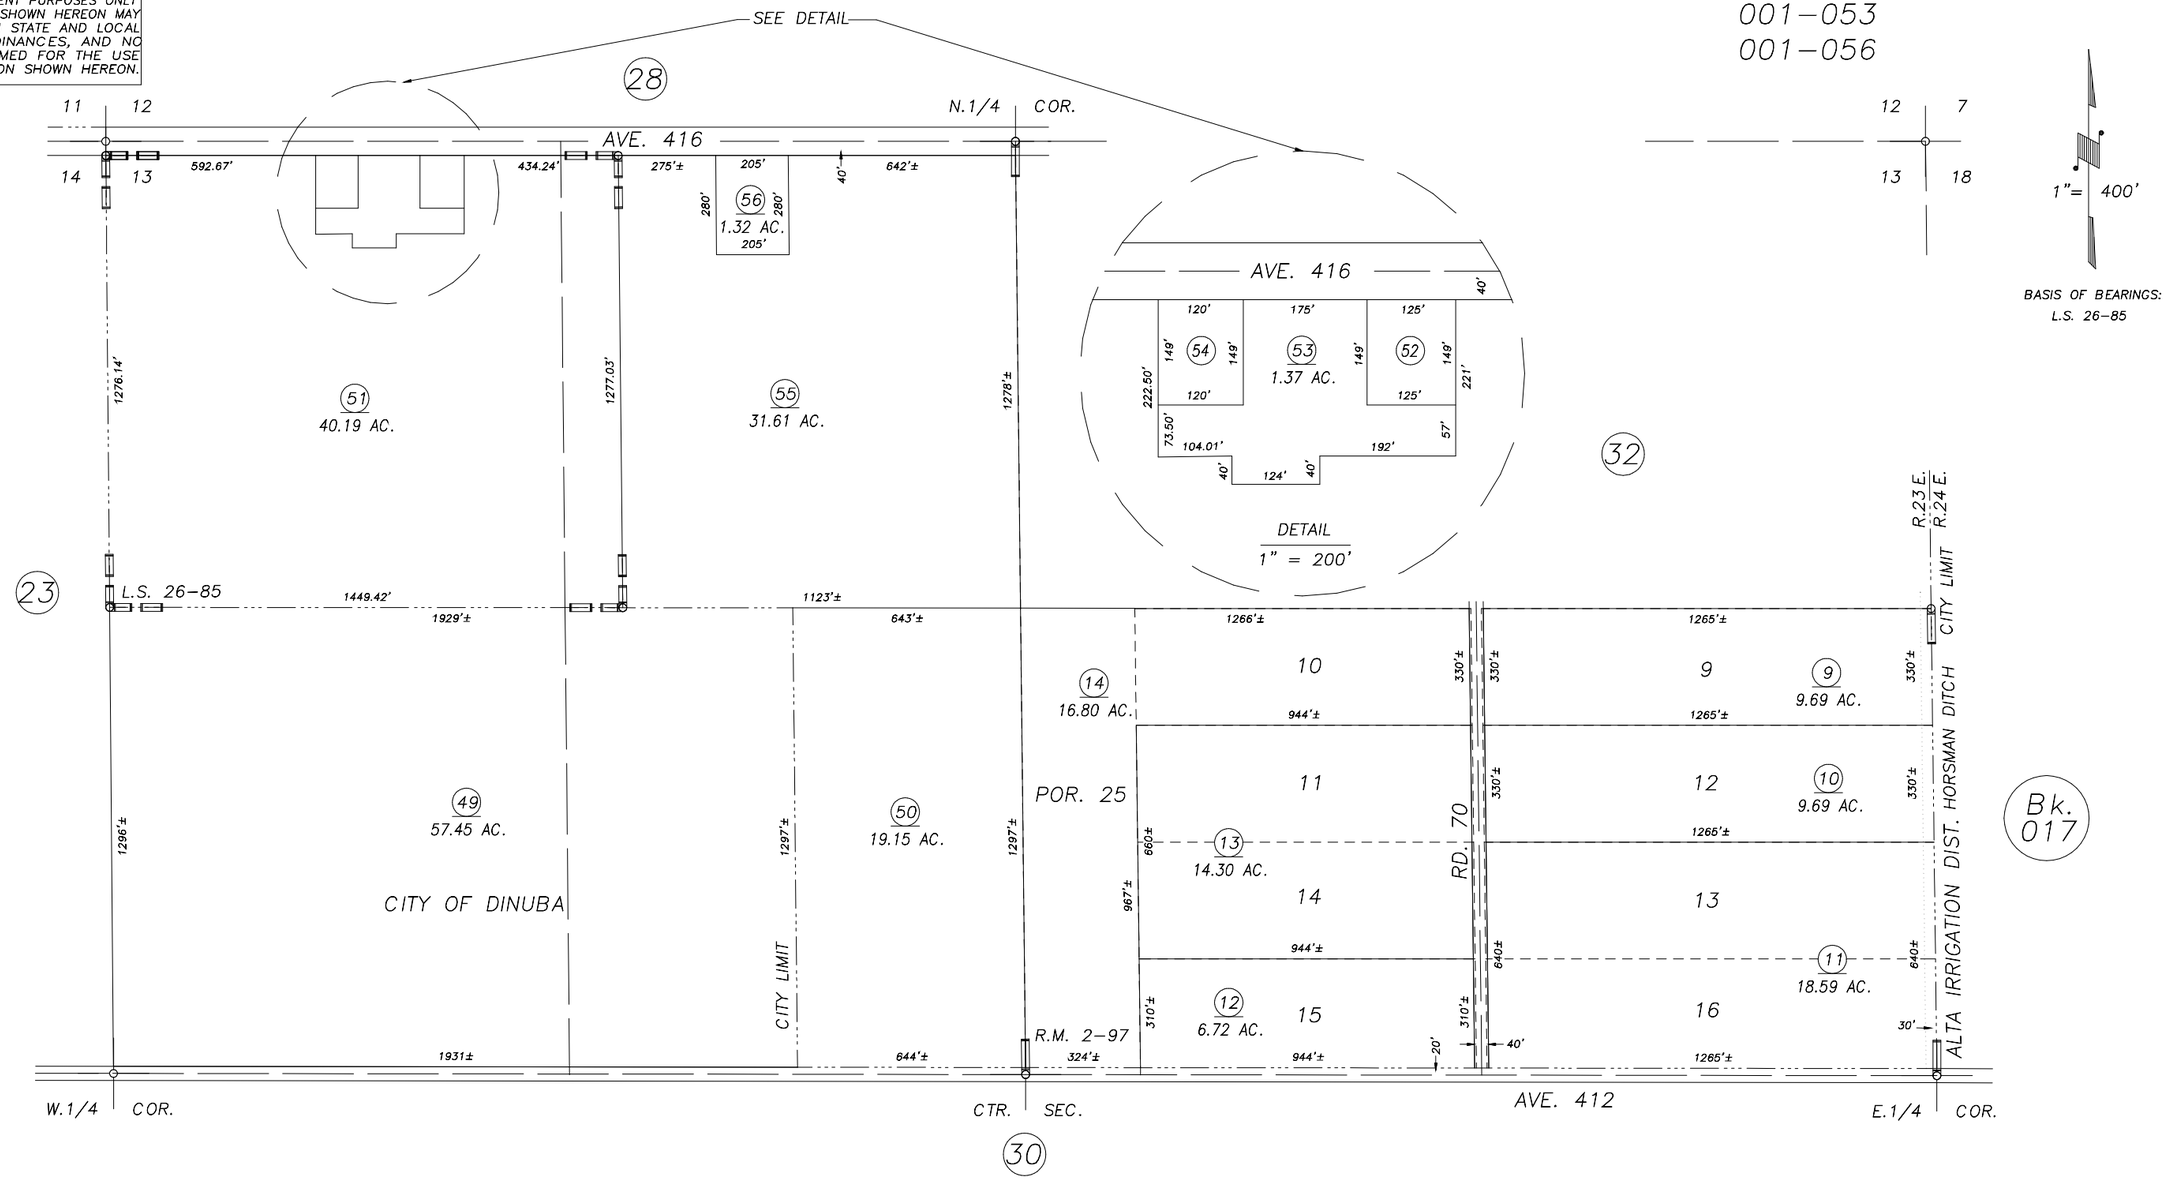

POR. OF ALTA COLONY, R.M. 2–97
RECORD OF SURVEY, L.S. 26–85

VICINITY OF DINUBA
ASSESSOR'S MAPS BK.012 , PG.29
COUNTY OF TULARE, CALIFORNIA, U.S.A.

NOTE: Assessor's Parcel Numbers Shown in Circles (1)
Assessor's Block Numbers Shown in Elipses (123)

T.R.A.C. CHANGE	09/22/2009	MLC
REVISION	DATE	TECH