DISCLAIMER

THIS MAP WAS PREPARED FOR LOCAL PROPERTY ASSESSMENT PURPOSES ONLY. THE PARCELS SHOWN HEREON MAY NOT COMPLY WITH STATE AND LOCAL SUBDIVISION ORDINANCES. NO LIABILITY IS ASSUMED FOR THE USE OF THE INFORMATION HEREON.

REVISED: 04/16/2014
REASON: 2013-0076711
CAD TECH: ARP

N1/2 SEC. 6, T.16S., R.24E., M.D.B.&M.

TAX CODE AREA 072-000

013-01

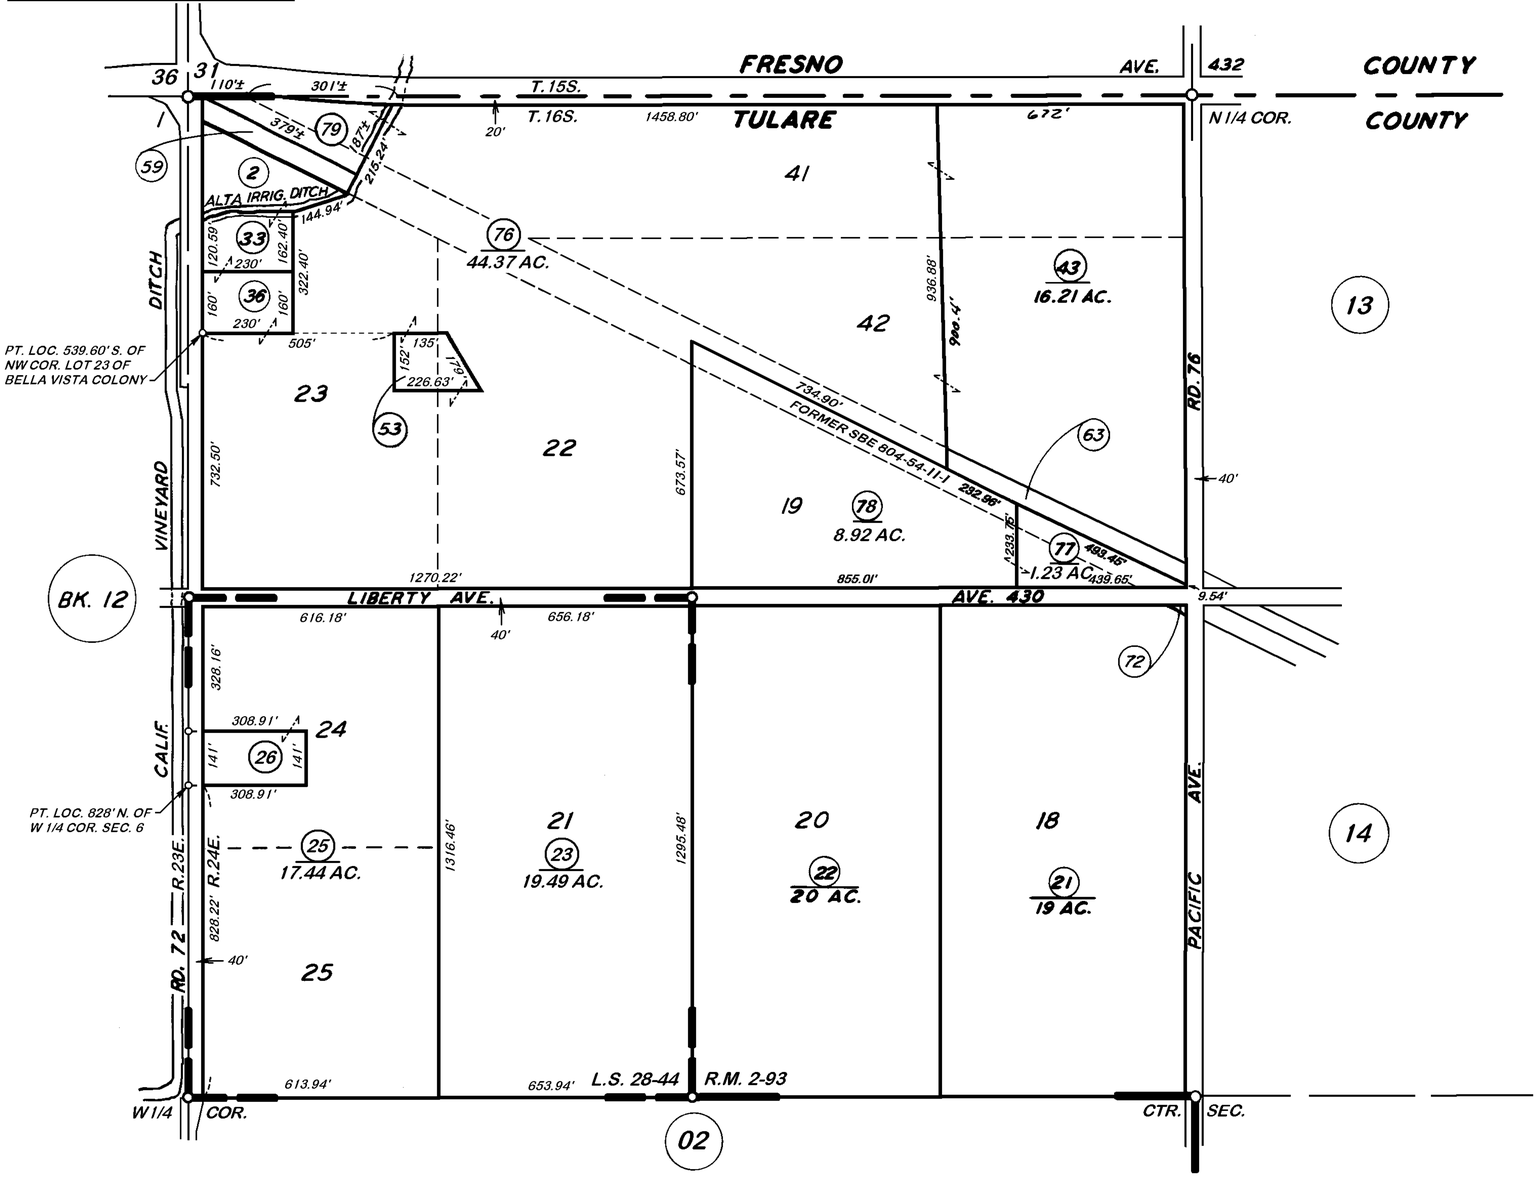

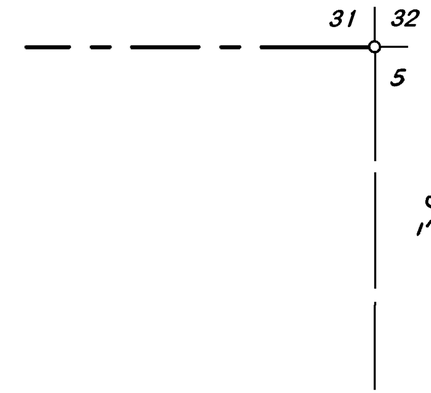

POR. BELLA VISTA COLONY, R.M. 2-93
RECORD OF SURVEY, L.S. 28-44

VICINITY OF DINUBA
ASSESSOR'S MAPS BK. 013, PG. 01
COUNTY OF TULARE, CALIF.

NOTE - ASSESSOR'S BLOCK NUMBERS SHOWN IN ELLIPSES
ASSESSOR'S PARCEL NUMBERS SHOWN IN CIRCLES