DISCLAIMER

THIS MAP WAS PREPARED FOR LOCAL PROPERTY ASSESSMENT PURPOSES ONLY. THE PARCELS SHOWN HEREON MAY NOT COMPLY WITH STATE AND LOCAL SUBDIVISION ORDINANCES. NO LIABILITY IS ASSUMED FOR THE USE OF THE INFORMATION HEREON.

REVISED: 09/22/2009
REASON: T.R.A.C CHANGE
CAD TECH: MLC

S1/2 SEC. 6, T.16 S., R.24 E., M.D.B.&M.

TAX CODE AREA 013-02
001-029 072-007
001-048
072-000

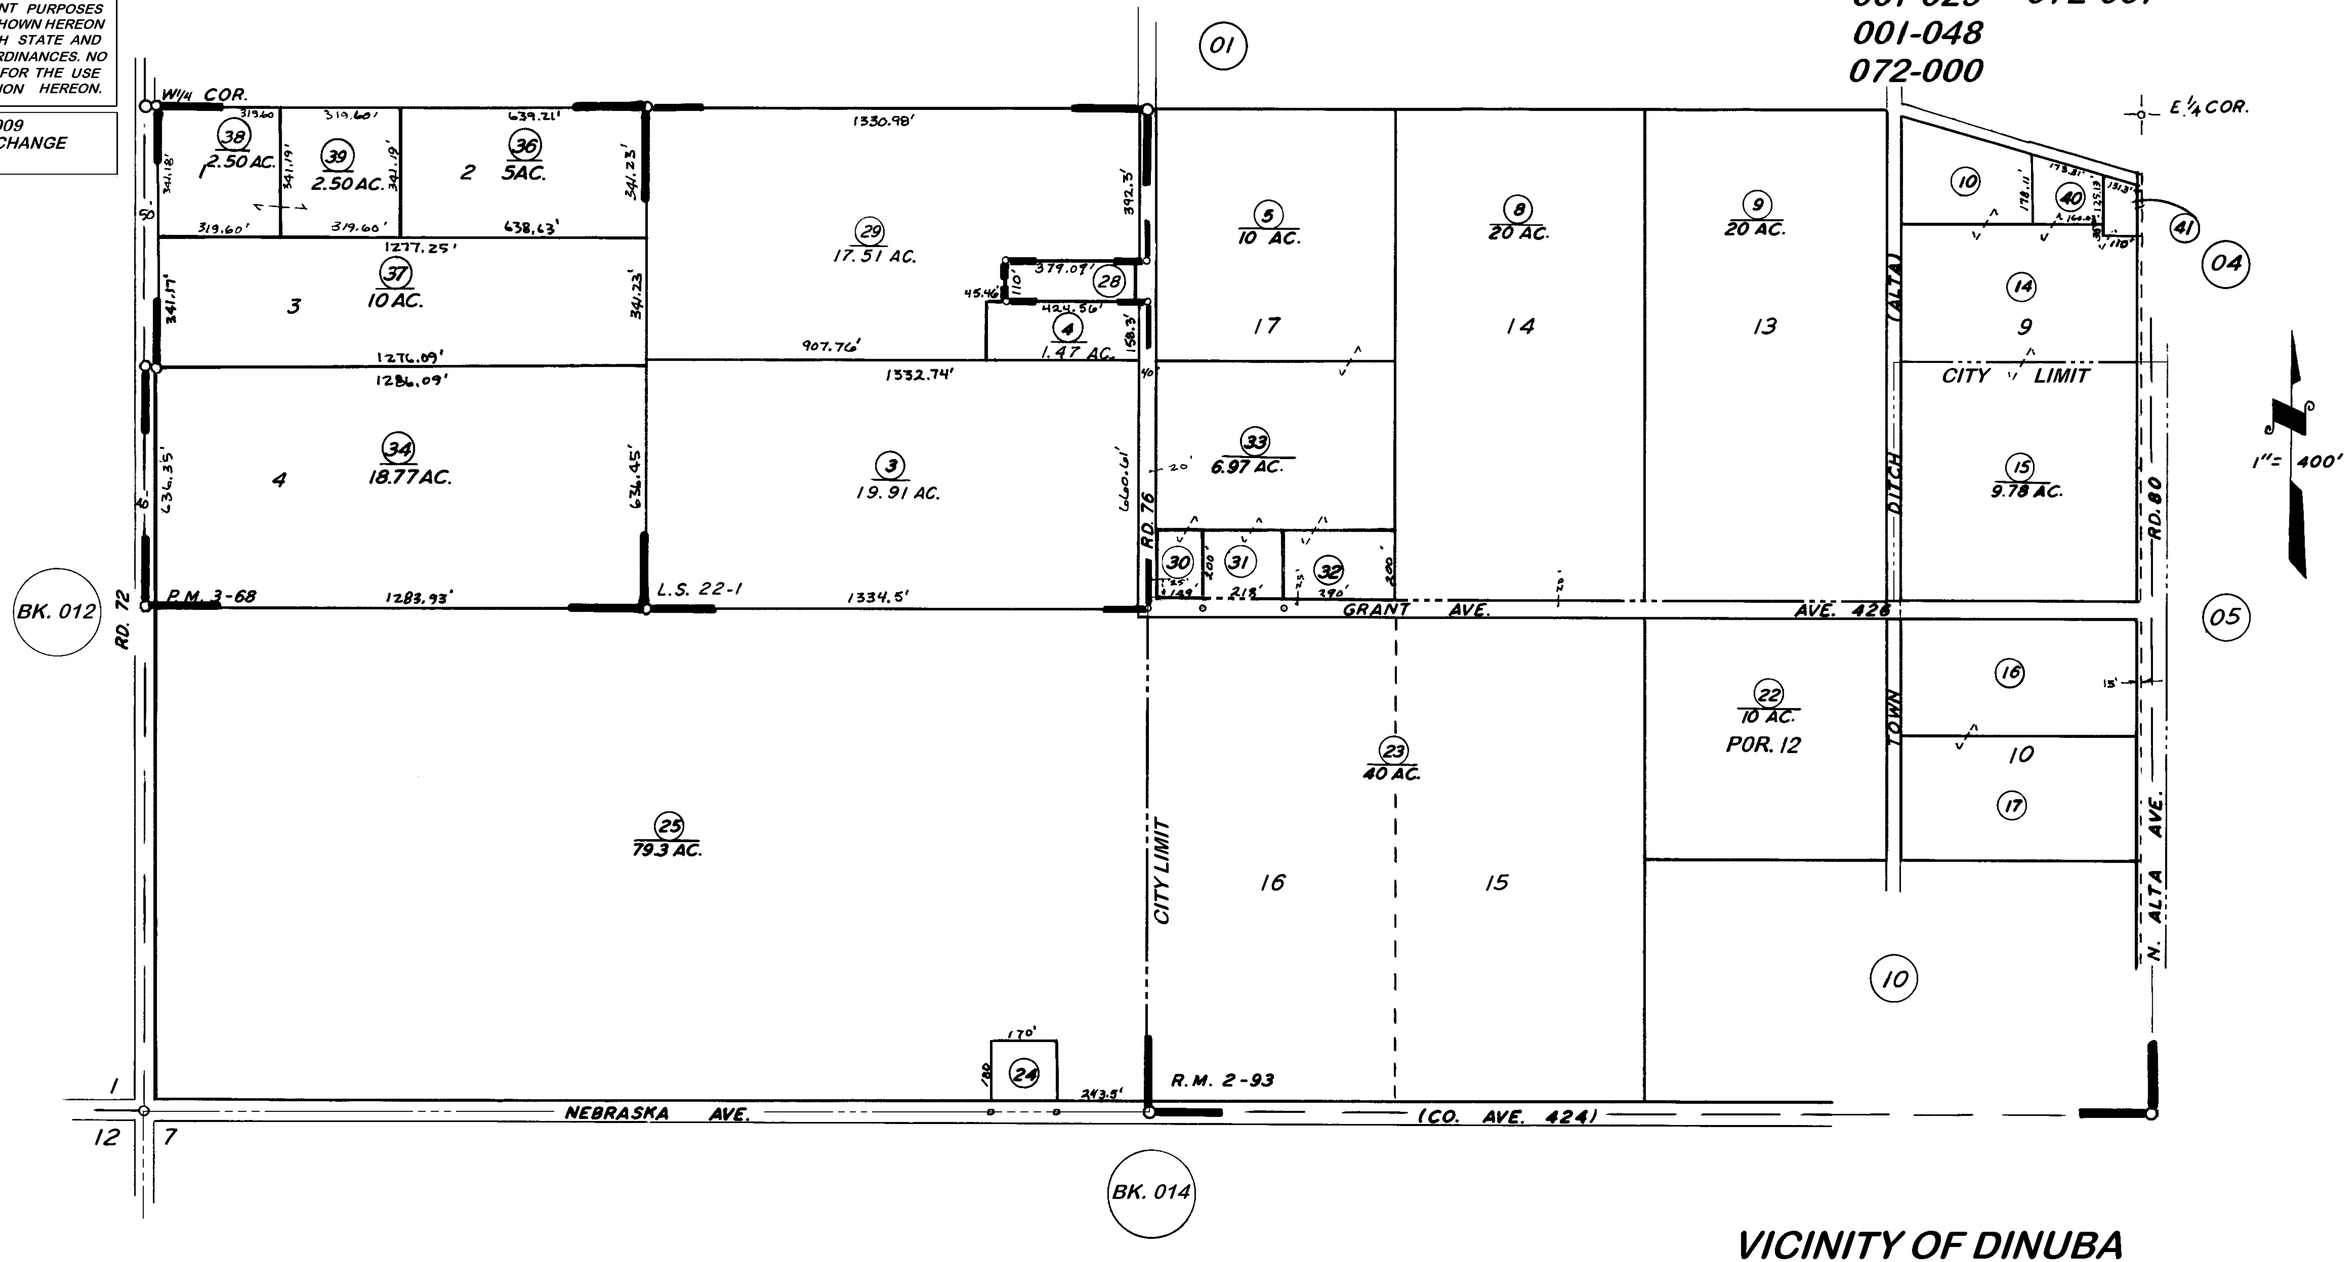

POR. BELLA VISTA COLONY R.M. 2-93
PARCEL MAP 268 P.M. 3-68
RECORD OF SURVEY L.S. 22-1

VICINITY OF DINUBA
ASSESSOR'S MAPS BK.013, PG.02
COUNTY OF TULARE, CALIF.

NOTE- ASSESSOR'S BLOCK NUMBERS SHOWN IN ELLIPSES
ASSESSOR'S PARCEL NUMBERS SHOWN IN CIRCLES