**DISCLAIMER**

*THIS MAP WAS PREPARED FOR LOCAL PROPERTY ASSESSMENT PURPOSES ONLY. THE PARCELS SHOWN HEREON MAY NOT COMPLY WITH STATE AND LOCAL SUBDIVISION ORDINANCES. NO LIABILITY IS ASSUMED FOR THE USE OF THE INFORMATION HEREON.*

REVISED: 05/31/2011
REASON: TRAC CHANGE ONLY
CAD TECH: KMS

# N1/2 SEC. 5, T.16S., R.24E., M.D.B&M.

TAX CODE AREA
001-049
001-055
072-000

013-03

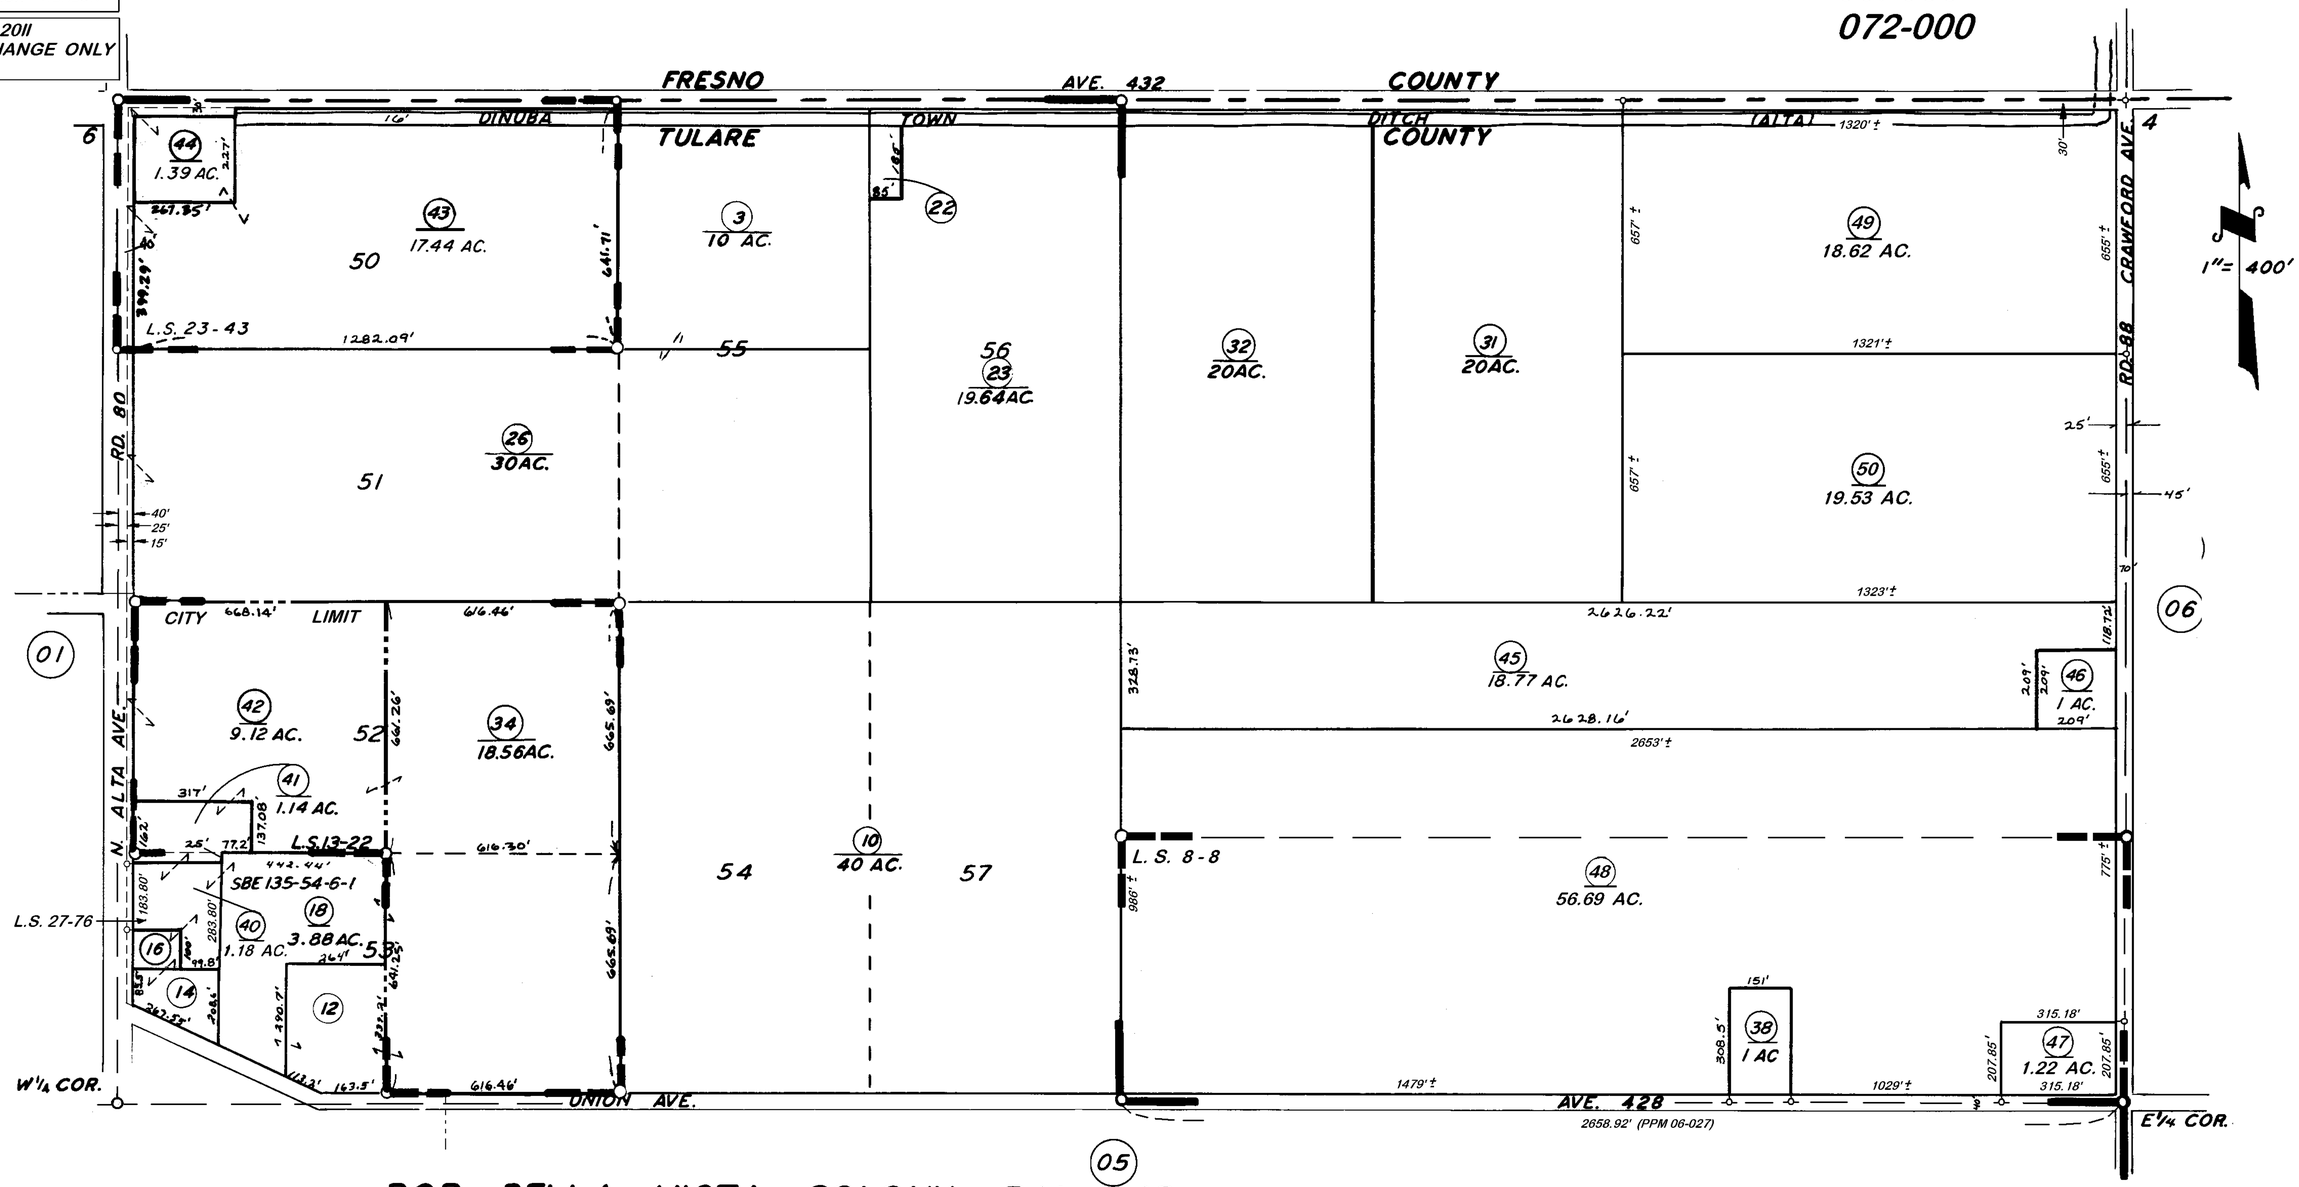


POR. BELLA VISTA COLONY, R.M. 2-93
RECORD OF SURVEY, L.S. 8-8
RECORD OF SURVEY, L.S. 13-22
RECORD OF SURVEY, L.S. 23-43
RECORD OF SURVEY, L.S. 27-76

## VICINITY OF DINUBA

## ASSESSOR'S MAPS BK. 013, PG. 03

## COUNTY OF TULARE, CALIF.

NOTE- ASSESSOR'S BLOCK NUMBERS SHOWN IN ELLIPSES
ASSESSOR'S PARCEL NUMBERS SHOWN IN CIRCLES