DISCLAIMER

THIS MAP WAS PREPARED FOR LOCAL PROPERTY ASSESSMENT PURPOSES ONLY AND THE PARCELS SHOWN HEREON MAY NOT COMPLY WITH STATE AND LOCAL SUBDIVISION ORDINANCES, AND NO LIABILITY IS ASSUMED FOR THE USE OF THE INFORMATION SHOWN HEREON.

S 1/2 SEC 5, T.16S., R.24E., M.D.B. & M.

Tax Area Code 013–05

072–000
001–029
001–048

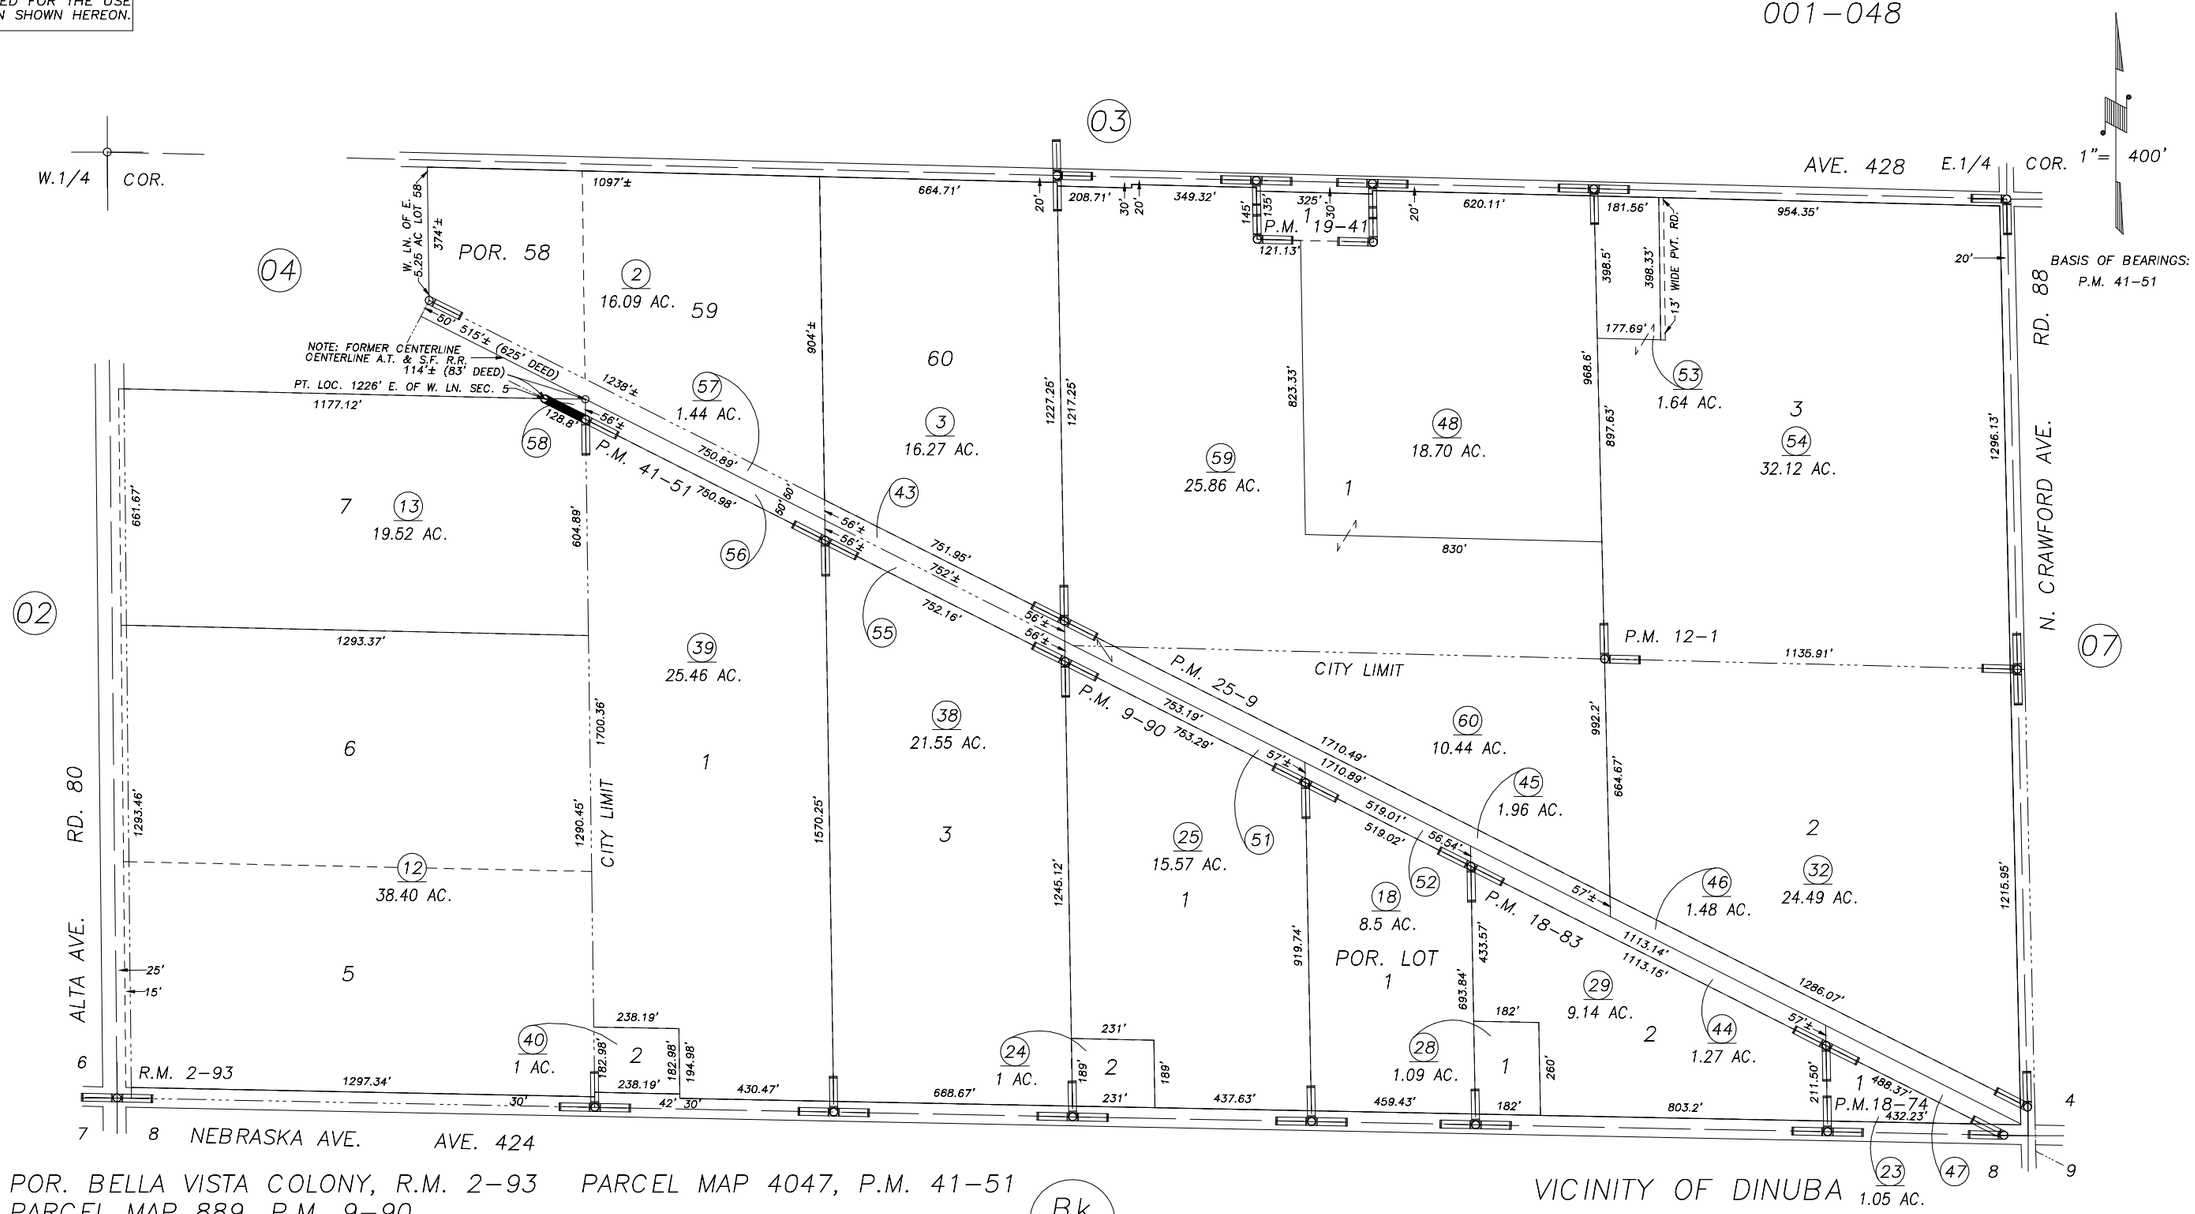

POR. BELLA VISTA COLONY, R.M. 2–93
PARCEL MAP 889, P.M. 9–90
POR. PARCEL MAP 1100, P.M. 12–1
PARCEL MAP 1773, P.M. 18–74
PARCEL MAP 1782, P.M. 18–83
PARCEL MAP 1840, P.M. 19–41
PARCEL MAP 2408, P.M. 25–9

PARCEL MAP 4047, P.M. 41–51

Bk. 014

VICINITY OF DINUBA
ASSESSOR'S MAPS BK.013 , PG.05
COUNTY OF TULARE, CALIFORNIA, U.S.A.

NOTE: Assessor's Parcel Numbers Shown in Circles (1)
Assessor's Block Numbers Shown in Elipses (123)

ADD TRAC	07/17/2006	JRS
REVISION	DATE	TECH