DISCLAIMER

THIS MAP WAS PREPARED FOR LOCAL PROPERTY ASSESSMENT PURPOSES ONLY AND THE PARCELS SHOWN HEREON MAY NOT COMPLY WITH STATE AND LOCAL SUBDIVISION ORDINANCES, AND NO LIABILITY IS ASSUMED FOR THE USE OF THE INFORMATION SHOWN HEREON.

S 1/2 SEC 5, T.16S., R.24E., M.D.B. & M.

Tax Area Code 013–05

072–000
001–029
001–048
001–049

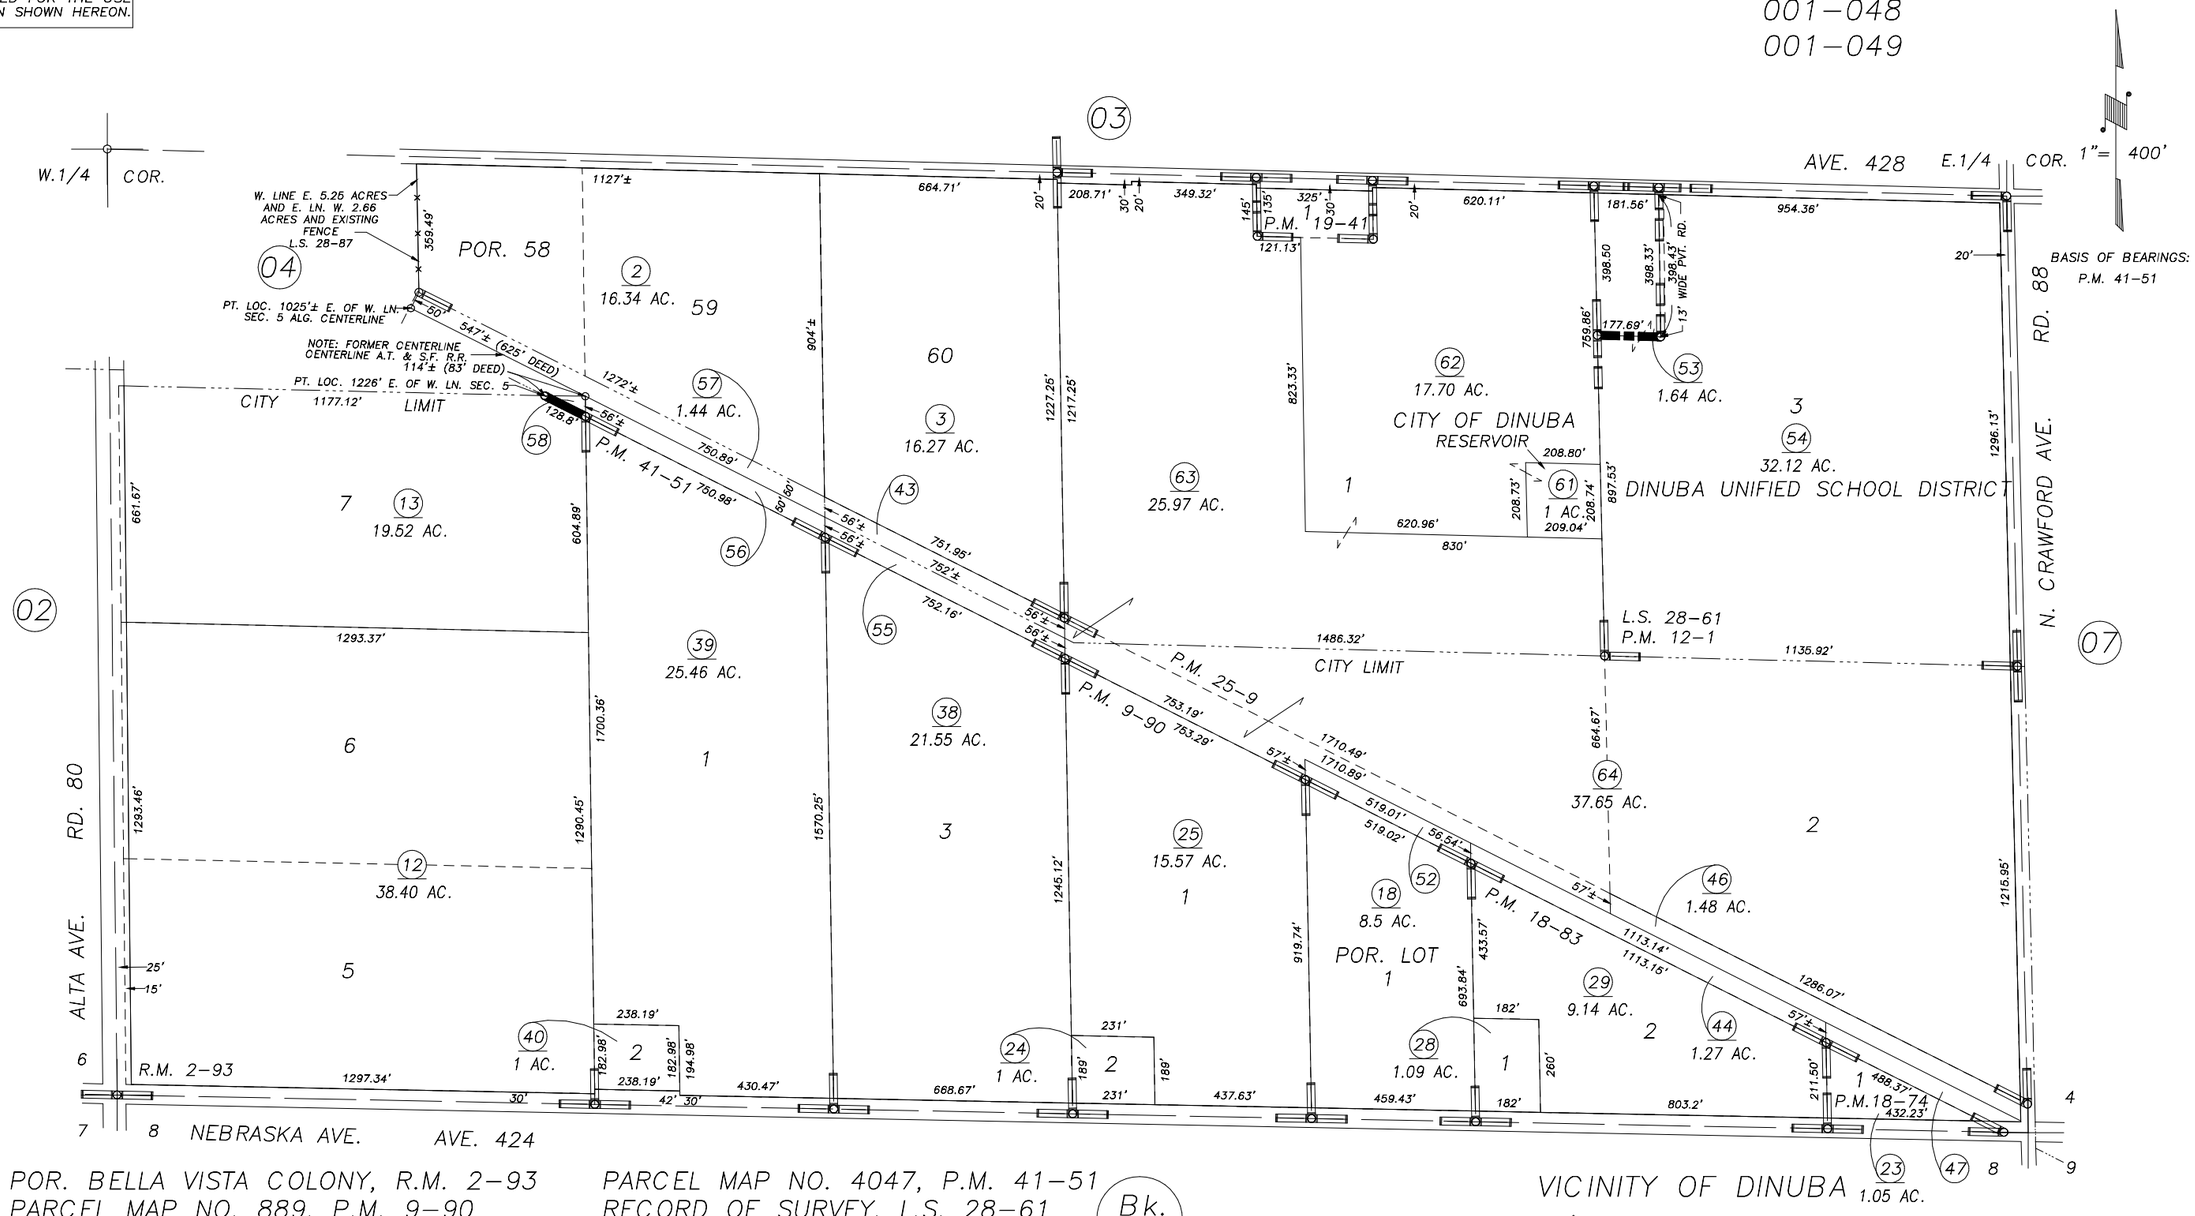

POR. BELLA VISTA COLONY, R.M. 2–93
PARCEL MAP NO. 889, P.M. 9–90
POR. PARCEL MAP NO. 1100, P.M. 12–1
PARCEL MAP NO. 1773, P.M. 18–74
PARCEL MAP NO. 1782, P.M. 18–83
PARCEL MAP NO. 1840, P.M. 19–41
PARCEL MAP NO. 2408, P.M. 25–9

PARCEL MAP NO. 4047, P.M. 41–51
RECORD OF SURVEY, L.S. 28–61
RECORD OF SURVEY, L.S. 28–87

VICINITY OF DINUBA
ASSESSOR'S MAPS BK.013 , PG.05
COUNTY OF TULARE, CALIFORNIA, U.S.A.

NOTE: Assessor's Parcel Numbers Shown in Circles (1)
Assessor's Block Numbers Shown in Elipses (123)

REVISION	DATE	TECH
2007–0099155	08/31/2010	LLB