DISCLAIMER

THIS MAP WAS PREPARED FOR LOCAL PROPERTY ASSESSMENT PURPOSES ONLY. THE PARCELS SHOWN HEREON MAY NOT COMPLY WITH STATE AND LOCAL SUBDIVISION ORDINANCES. NO LIABILITY IS ASSUMED FOR THE USE OF THE INFORMATION HEREON.

REVISED: 5/12/2013
REASON: 1998-0079585
CAD TECH: NFL

S½ SEC. 9, T.16S., R.24E., M.D.B.&M.

TAX CODE AREA 013-09

001-001 001-014
001-019 001-027
001-045 001-050
072-000

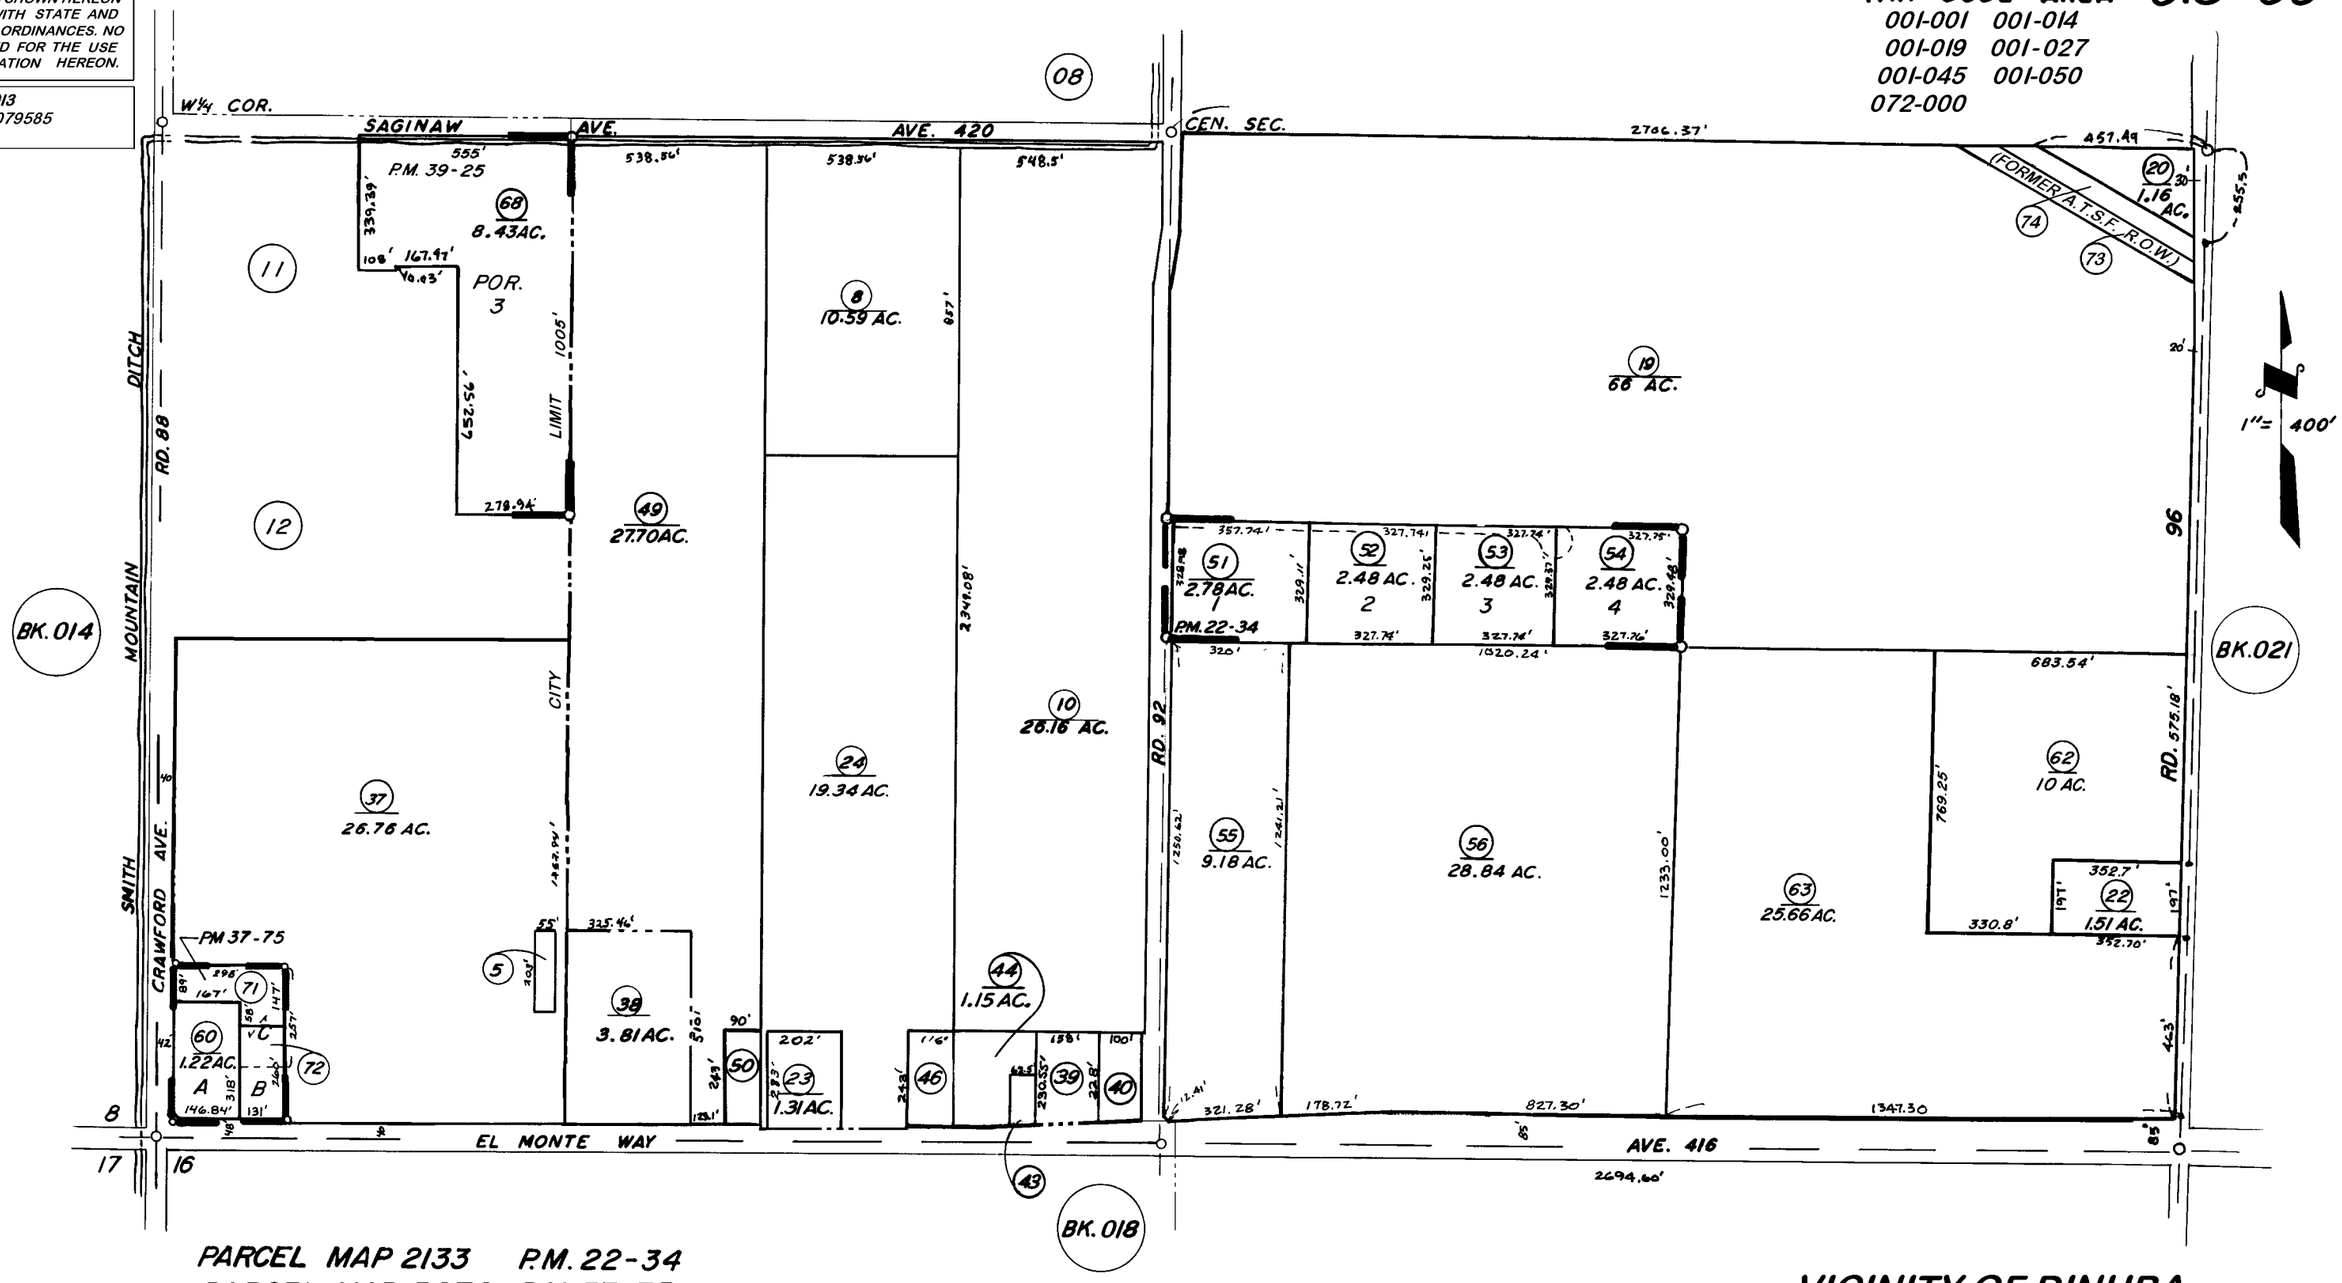

PARCEL MAP 2133 P.M. 22-34
PARCEL MAP 3672 P.M. 37-75
PARCEL MAP 3822 P.M. 39-25

VICINITY OF DINUBA
ASSESSOR'S MAPS BK. 013, PG. 09
COUNTY OF TULARE, CALIF.

NOTE-ASSESSOR'S BLOCK NUMBERS SHOWN IN ELLIPSES
ASSESSOR'S PARCEL NUMBERS SHOWN IN CIRCLES