DISCLAIMER

THIS MAP WAS PREPARED FOR LOCAL PROPERTY ASSESSMENT PURPOSES ONLY. THE PARCELS SHOWN HEREON MAY NOT COMPLY WITH STATE AND LOCAL SUBDIVISION ORDINANCES. NO LIABILITY IS ASSUMED FOR THE USE OF THE INFORMATION HEREON.

REVISED: 10/14/2009
REASON: DITCH RE-NAME
CAD TECH: ASG

POR. SE¼ SEC. 7, T.16S., R.24E., M.D.B.&M.

TAX CODE AREA 014-05
001-001

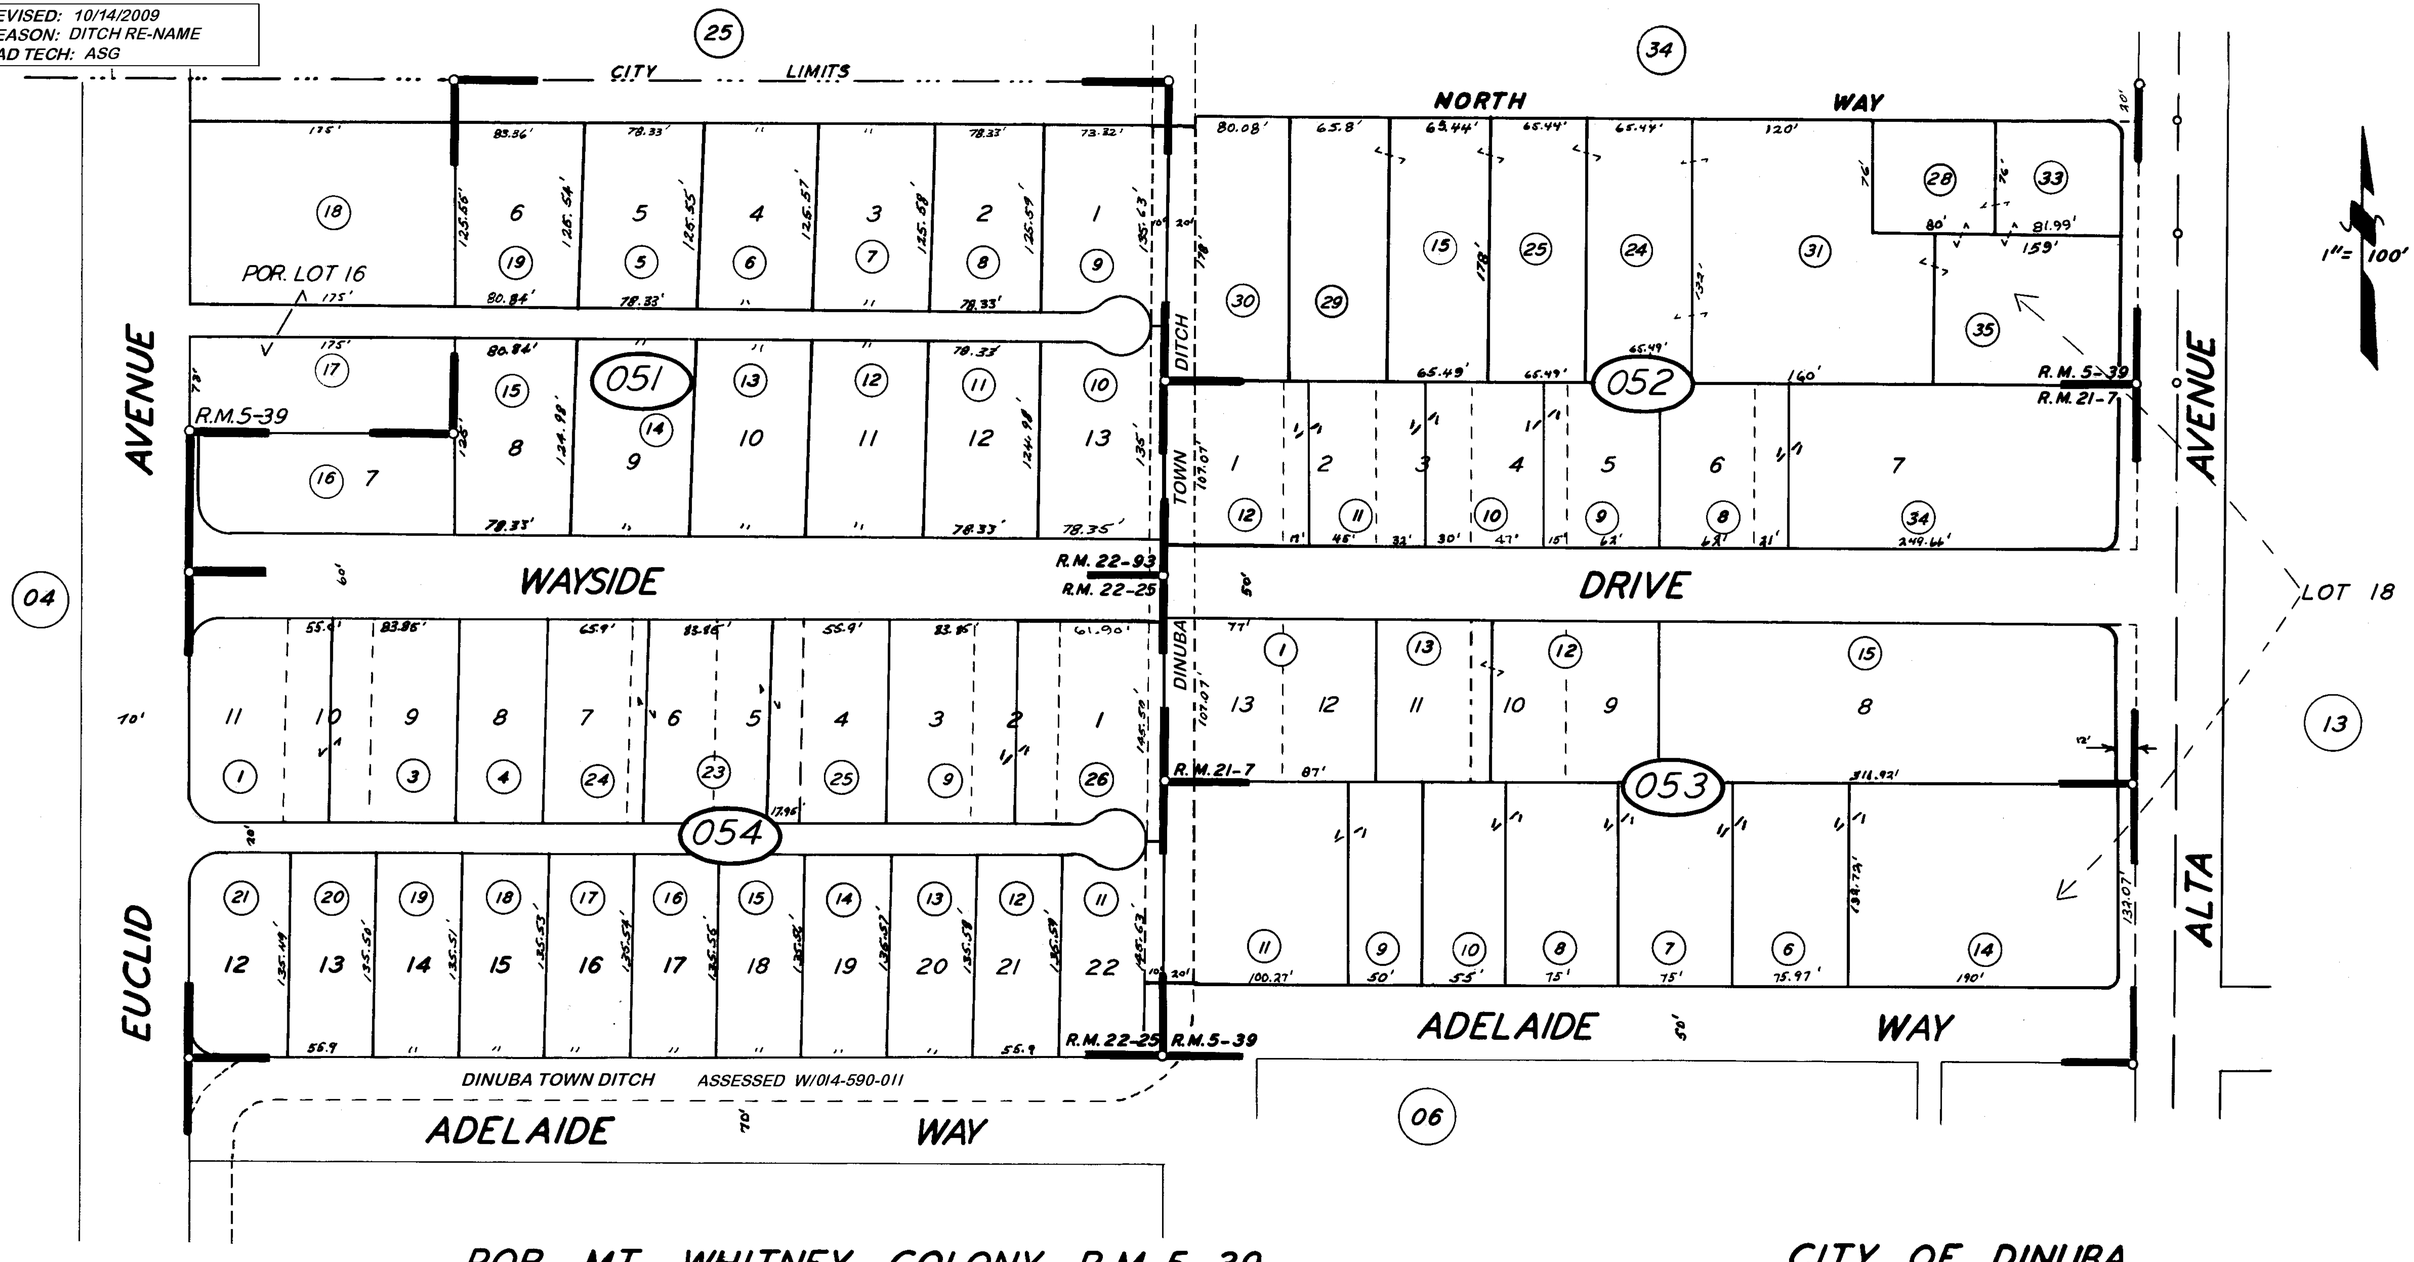

POR. MT. WHITNEY COLONY R.M. 5-39
WINCHESTER HEIGHTS R.M. 22-25
WAYSIDE TRACT R.M. 21-7
WINCHESTER HEIGHTS NO.2 R.M. 22-93

CITY OF DINUBA
ASSESSOR'S MAPS BK.14, PG.05
COUNTY OF TULARE, CALIF.

NOTE - ASSESSOR'S BLOCK NUMBERS SHOWN IN ELLIPSES
ASSESSOR'S PARCEL NUMBERS SHOWN IN CIRCLES

1959