S1/2 SW1/4 OF SE1/4 SEC.8, T.16S., R.24E., M.D.B.&M

Tax Area Codes 014–17
001–001
001–007

DISCLAIMER

THIS MAP WAS PREPARED FOR LOCAL PROPERTY ASSESSMENT PURPOSES ONLY AND THE PARCELS SHOWN HEREON MAY NOT COMPLY WITH STATE AND LOCAL SUBDIVISION ORDINANCES, AND NO LIABILITY IS ASSUMED FOR THE USE OF THE INFORMATION SHOWN HEREON.

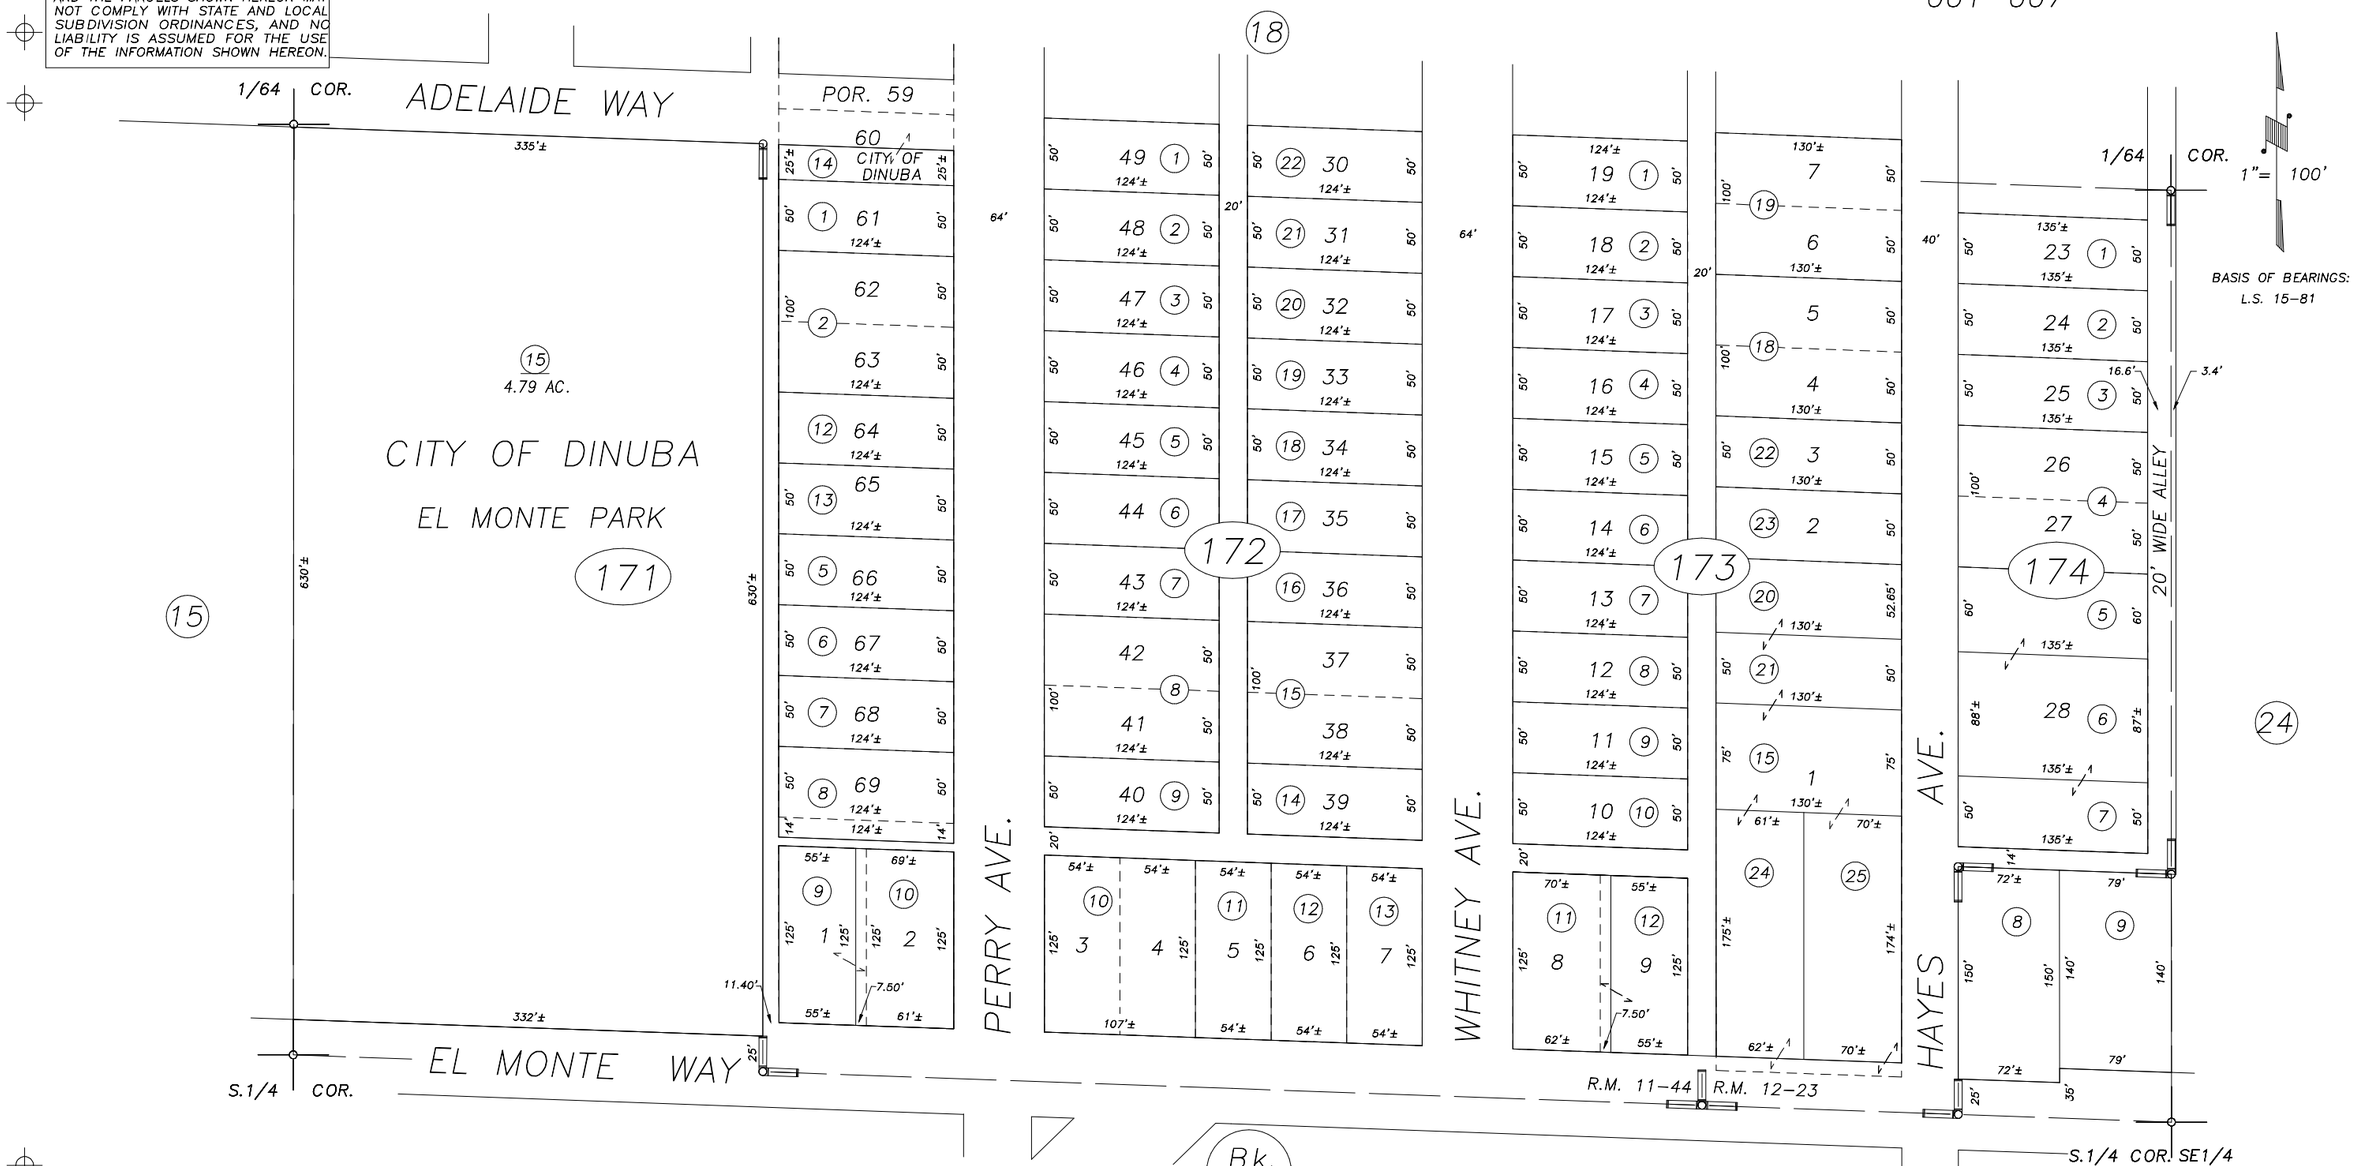

POR. EL MONTE VILLA, R.M. 11–44
POR. J.D. HAYES ADDITION, R.M. 12–23

CITY OF DINUBA
ASSESSOR'S MAPS BK.014 , PG.17
COUNTY OF TULARE, CALIFORNIA, U.S.A.

NOTE: Assessor's Parcel Numbers Shown in Circles (1)
Assessor's Block Numbers Shown in Elipses (123)

REVISION	DATE	TECH
2001–0097350	09/17/2003	RJL