DISCLAIMER

THIS MAP WAS PREPARED FOR LOCAL PROPERTY ASSESSMENT PURPOSES ONLY. THE PARCELS SHOWN HEREON MAY NOT COMPLY WITH STATE AND LOCAL SUBDIVISION ORDINANCES. NO LIABILITY IS ASSUMED FOR THE USE OF THE INFORMATION HEREON.

REVISED: 12/12/2005
REASON: UPDATE ADJ. PG. NO.
TECHNICIAN: KMS

POR. SE 1/4 OF NE 1/4 SEC. 7, T. 16S., R. 24E., M.D.B.&M.

TAX CODE AREA 14-27
001-043

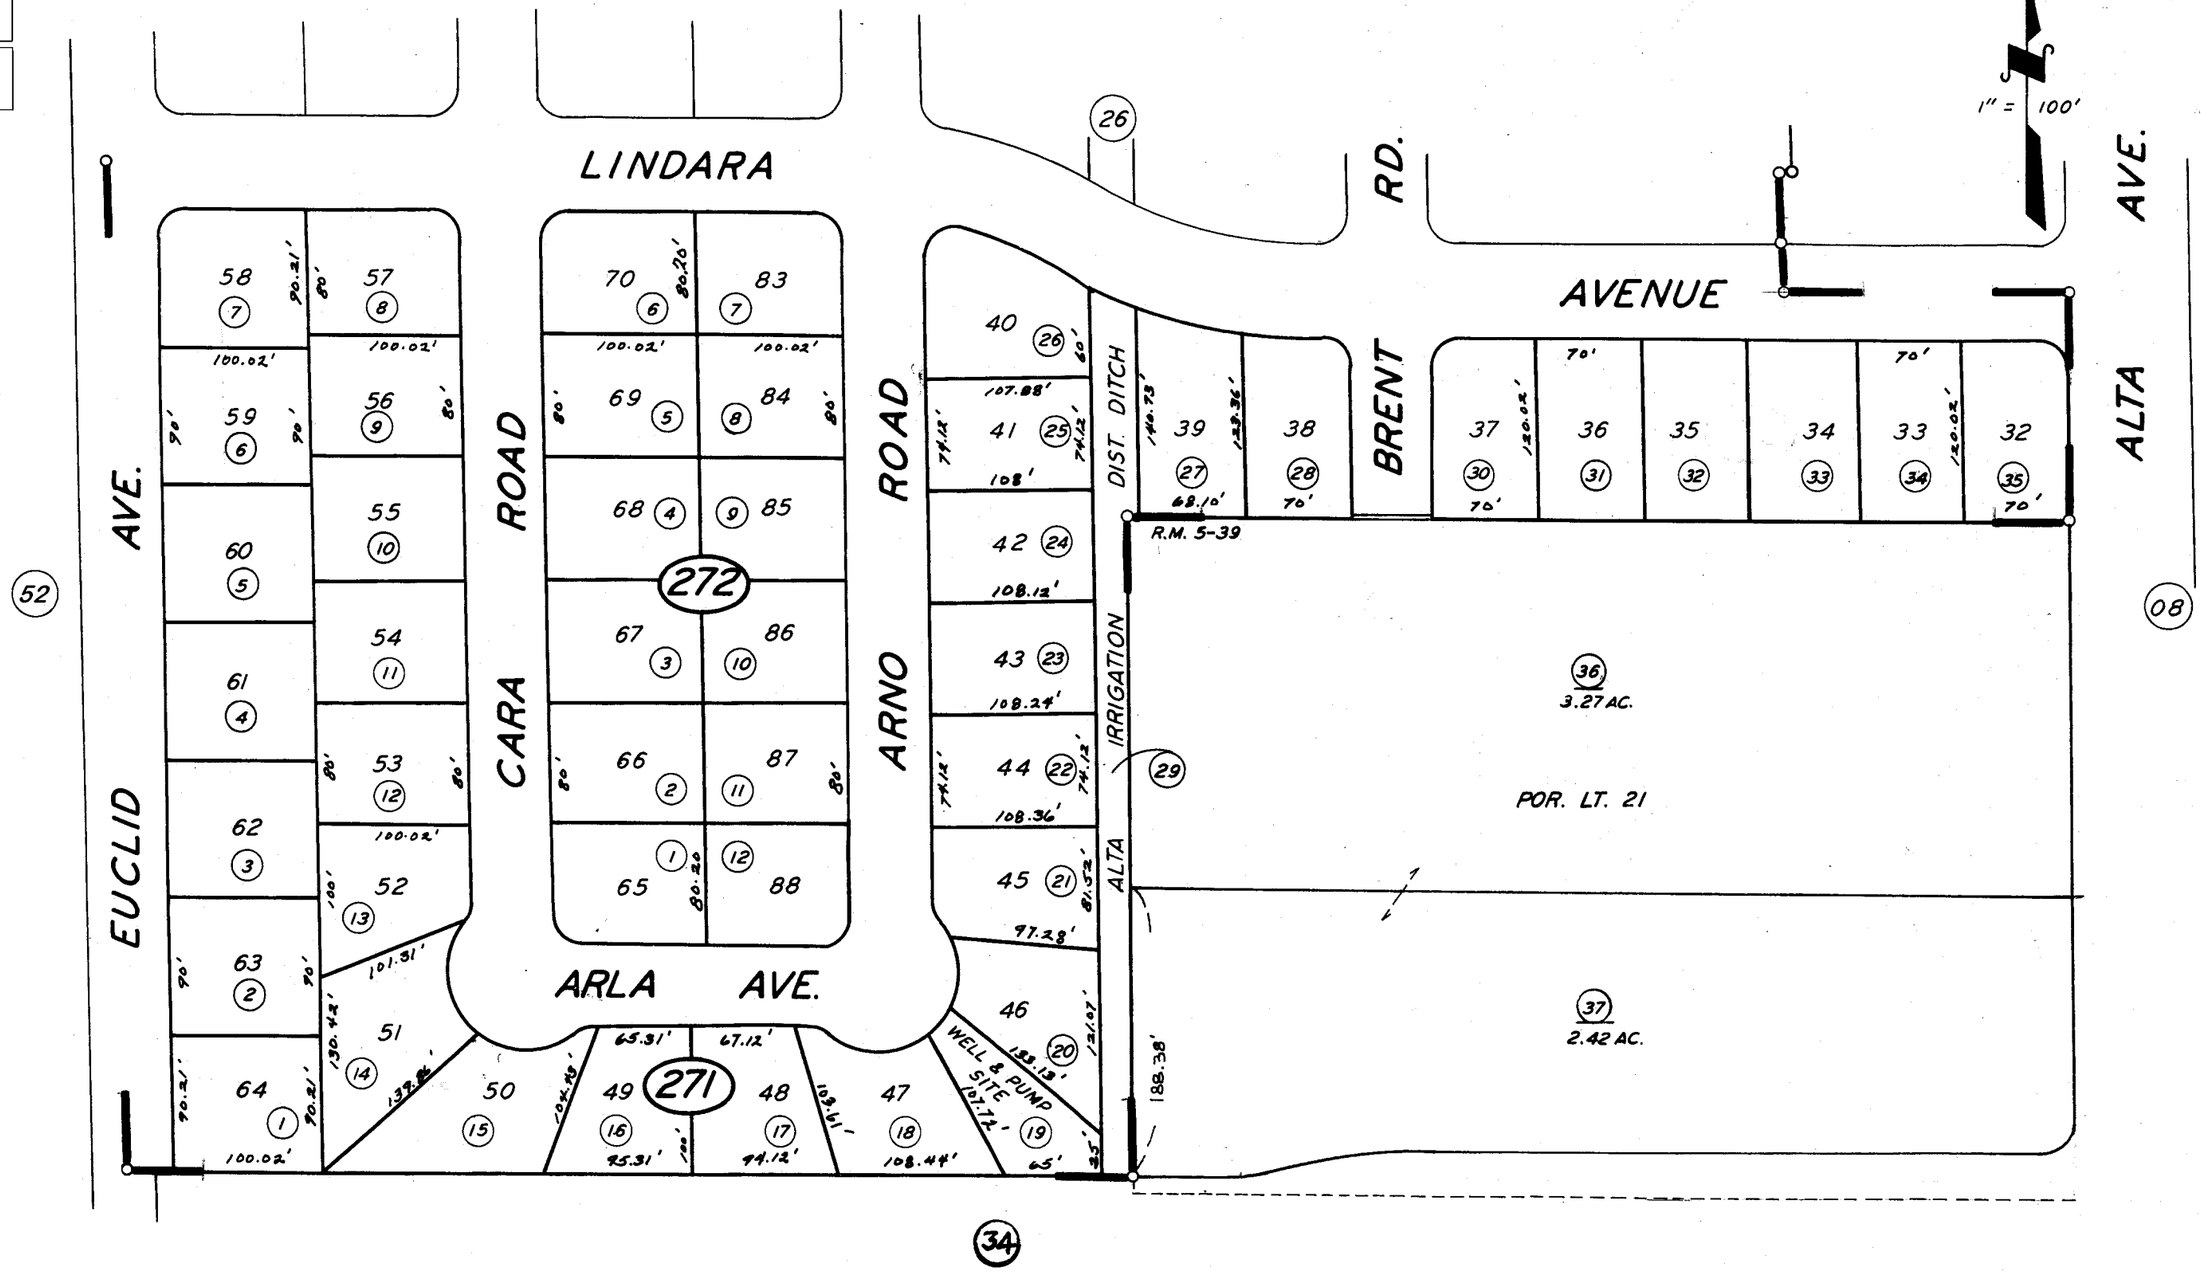

POR. MT. WHITNEY COL., R.M. 5-39
POR. TRACT NO. 406 R.M. 24-5

ASSESSOR'S MAPS BK. 14, PG. 27.
COUNTY OF TULARE, CALIF.

NOTE — ASSESSOR'S BLOCK NUMBERS SHOWN IN ELLIPSES