DISCLAIMER

THIS MAP WAS PREPARED FOR LOCAL PROPERTY ASSESSMENT PURPOSES ONLY. THE PARCELS SHOWN HEREON MAY NOT COMPLY WITH STATE AND LOCAL SUBDIVISION ORDINANCES. NO LIABILITY IS ASSUMED FOR THE USE OF THE INFORMATION HEREON.

REVISED: 10/14/2009
REASON: 2008-0076643
TECHNICIAN: ASG

POR. N½ OF SE ¼ SEC. 7, T.16S., R.24E., M.D.B. & M.

TAX CODE AREA
001-001
001-033
001-043

014-34

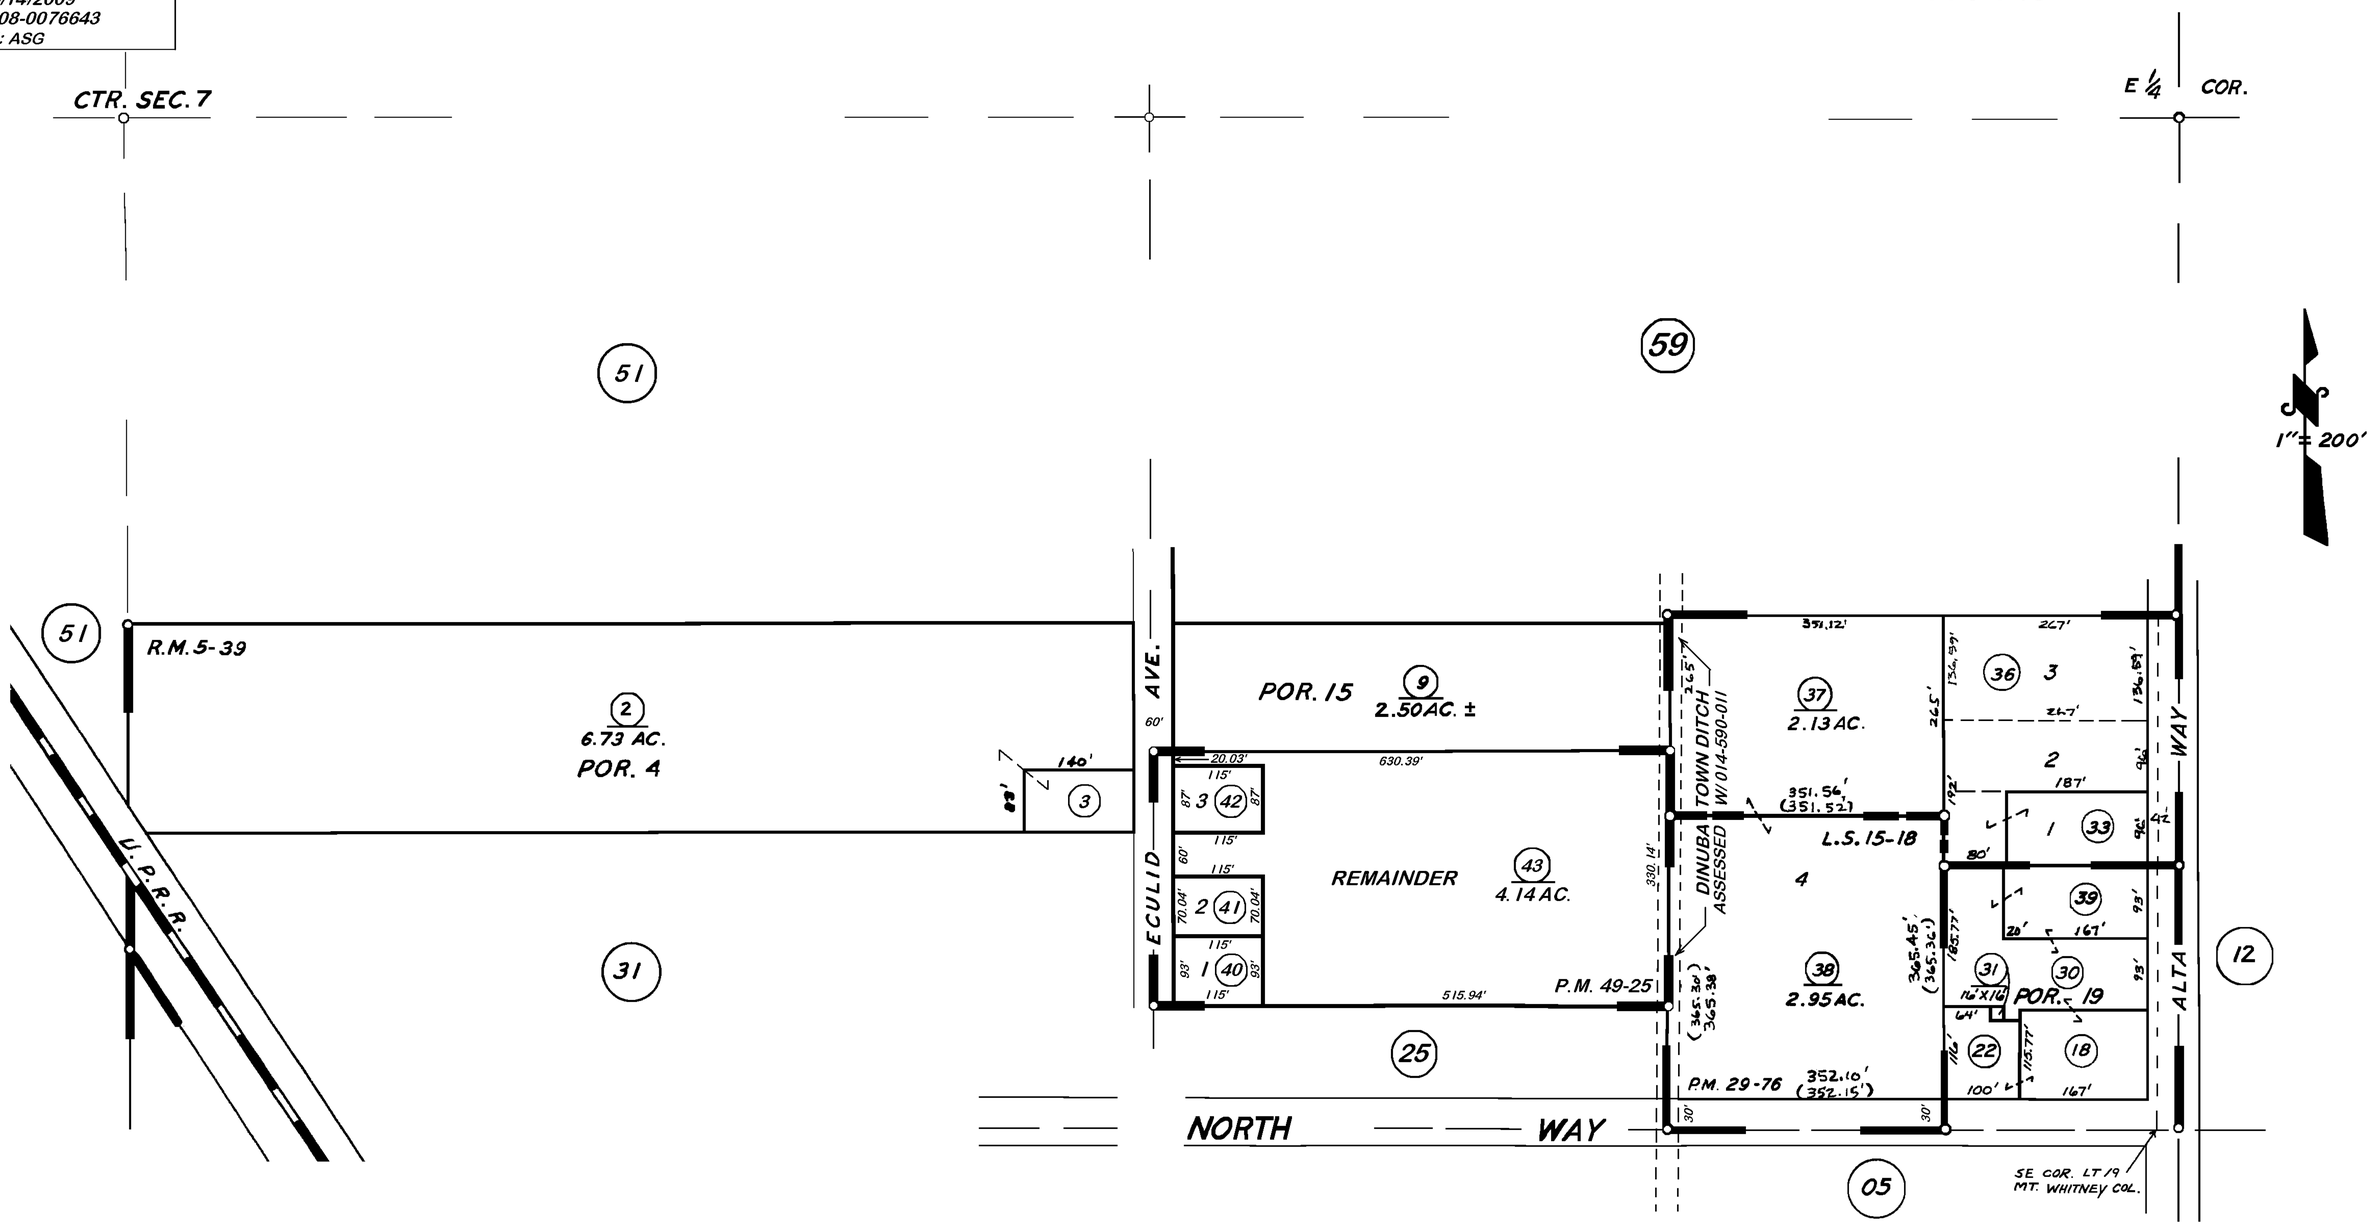

RECORD OF SURVEY, L.S. 15-18
POR. MT. WHITNEY COLONY, R.M. 5-39
PARCEL MAP 2875, P.M. 29-76
PARCEL MAP NO. 4820, P.M. 49-25

CITY OF DINUBA

ASSESSOR'S MAPS BK. 14, PG. 34
COUNTY OF TULARE, CALIF.

NOTE — ASSESSOR'S BLOCK NUMBERS SHOWN IN ELLIPSES
ASSESSOR'S PARCEL NUMBERS SHOWN IN CIRCLES