DISCLAIMER

THIS MAP WAS PREPARED FOR LOCAL PROPERTY ASSESSMENT PURPOSES ONLY AND THE PARCELS SHOWN HEREON MAY NOT COMPLY WITH STATE AND LOCAL SUBDIVISION ORDINANCES, AND NO LIABILITY IS ASSUMED FOR THE USE OF THE INFORMATION SHOWN HEREON.

POR. SW1/4 OF SW1/4 SEC.7, T.16S., R.24E., M.D.B.&M.

Tax Area Code 014-46
001-022
001-036

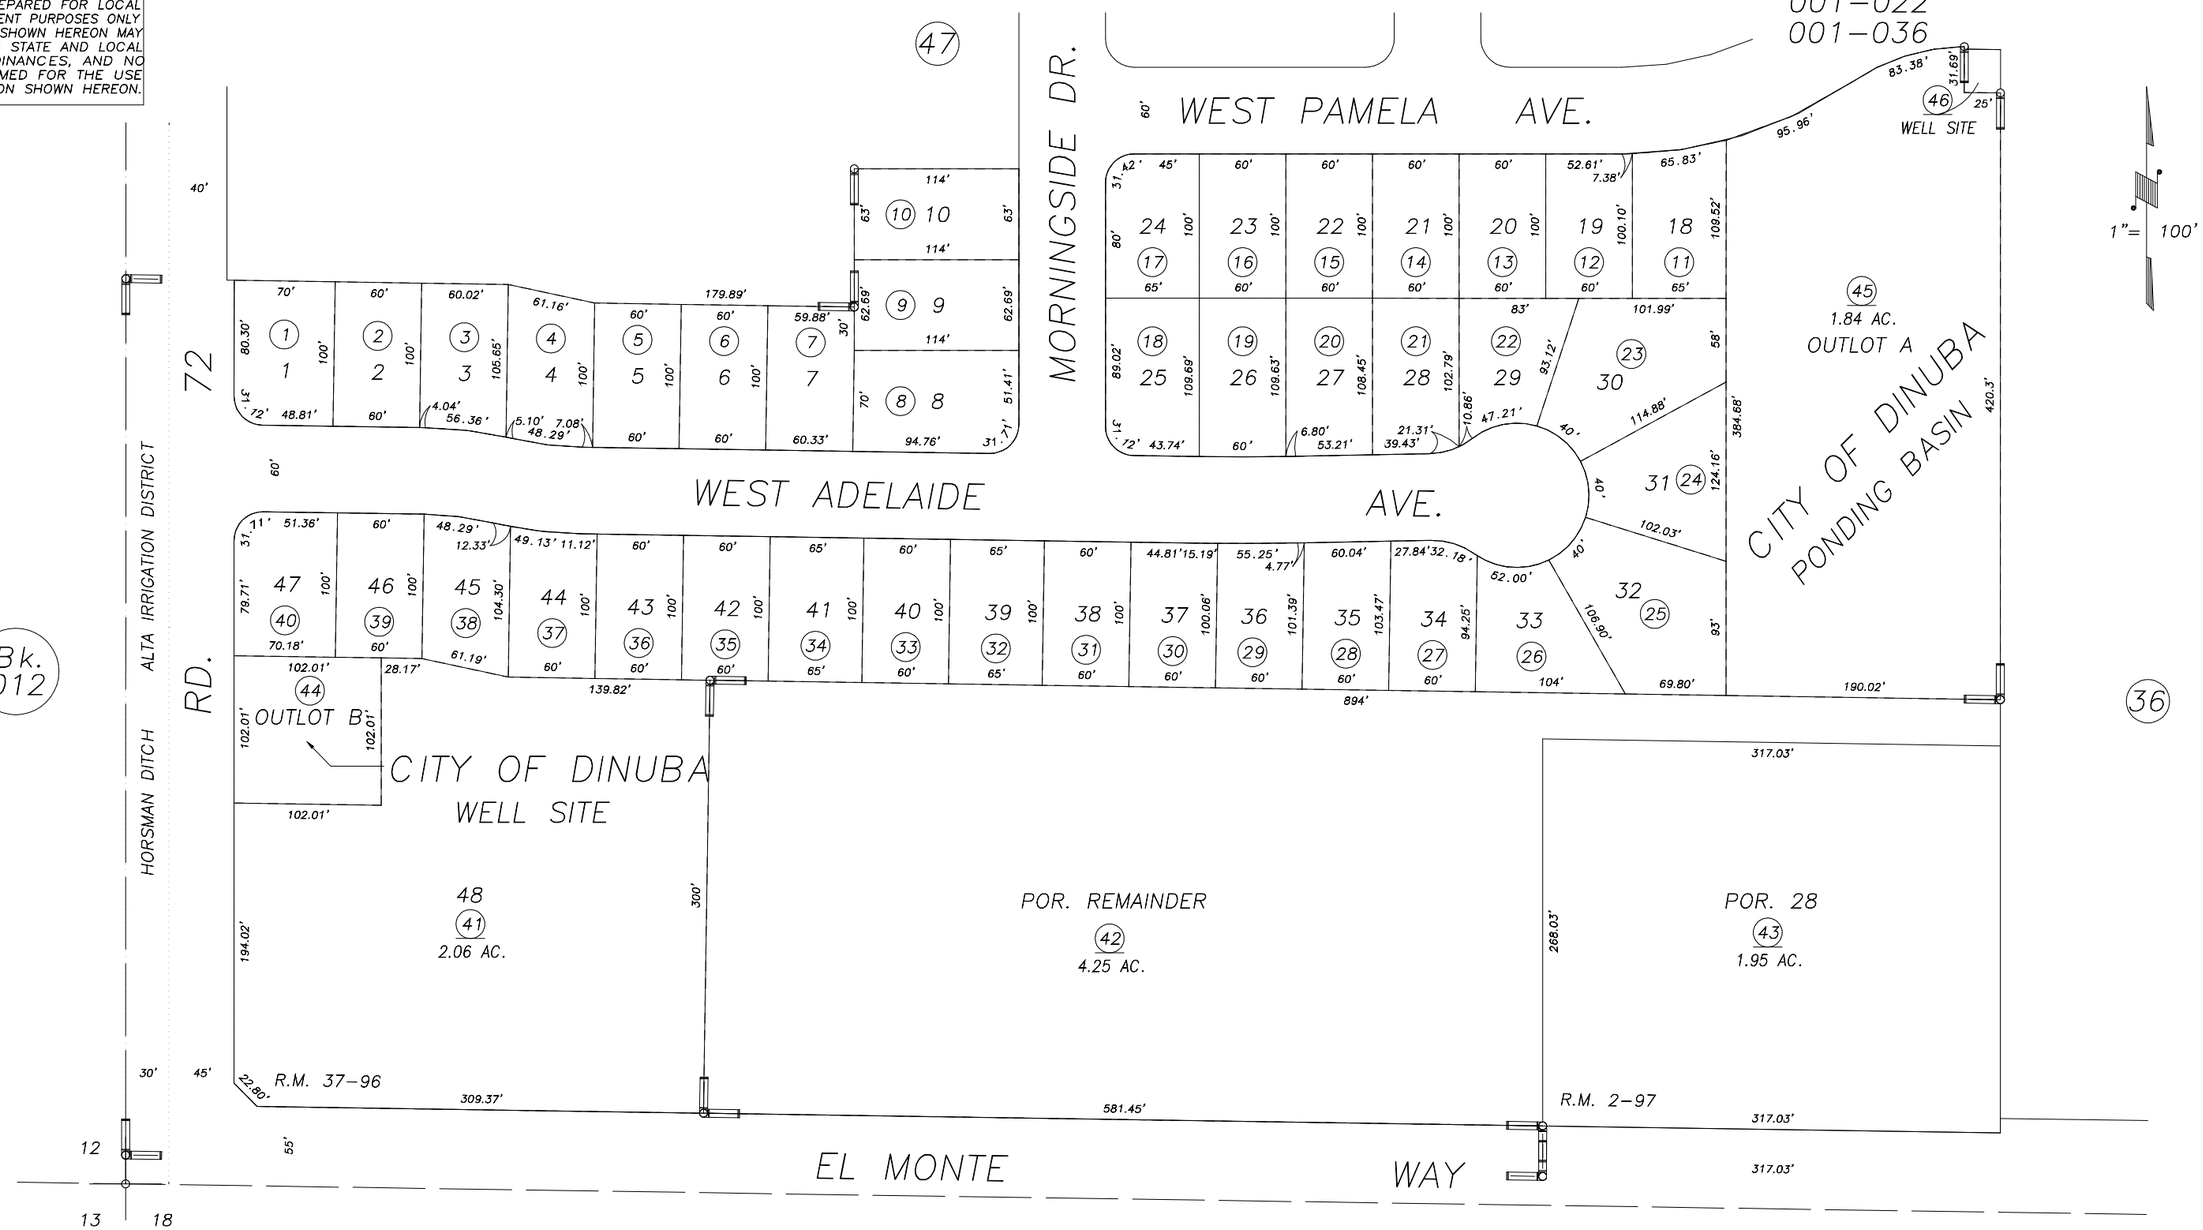

POR. ALTA COLONY, R.M. 2-97
POR. MORNINGSIDE UNIT 1, R.M. 37-96

CITY OF DINUBA
ASSESSOR'S MAPS BK.014 , PG.46
COUNTY OF TULARE, CALIFORNIA, U.S.A.

NOTE: Assessor's Parcel Numbers Shown in Circles (1)
Assessor's Block Numbers Shown in Elipses (123)

REVISION	DATE	TECH
2001-0052093	5/31/2002	KMS