S1/2 OF NE1/4 OF NW1/4 SEC.7, T.16S., R.24E., M.D.B.&M.

Tax Area Codes 014–55
001–046

DISCLAIMER

THIS MAP WAS PREPARED FOR LOCAL PROPERTY ASSESSMENT PURPOSES ONLY AND THE PARCELS SHOWN HEREON MAY NOT COMPLY WITH STATE AND LOCAL SUBDIVISION ORDINANCES, AND NO LIABILITY IS ASSUMED FOR THE USE OF THE INFORMATION SHOWN HEREON.

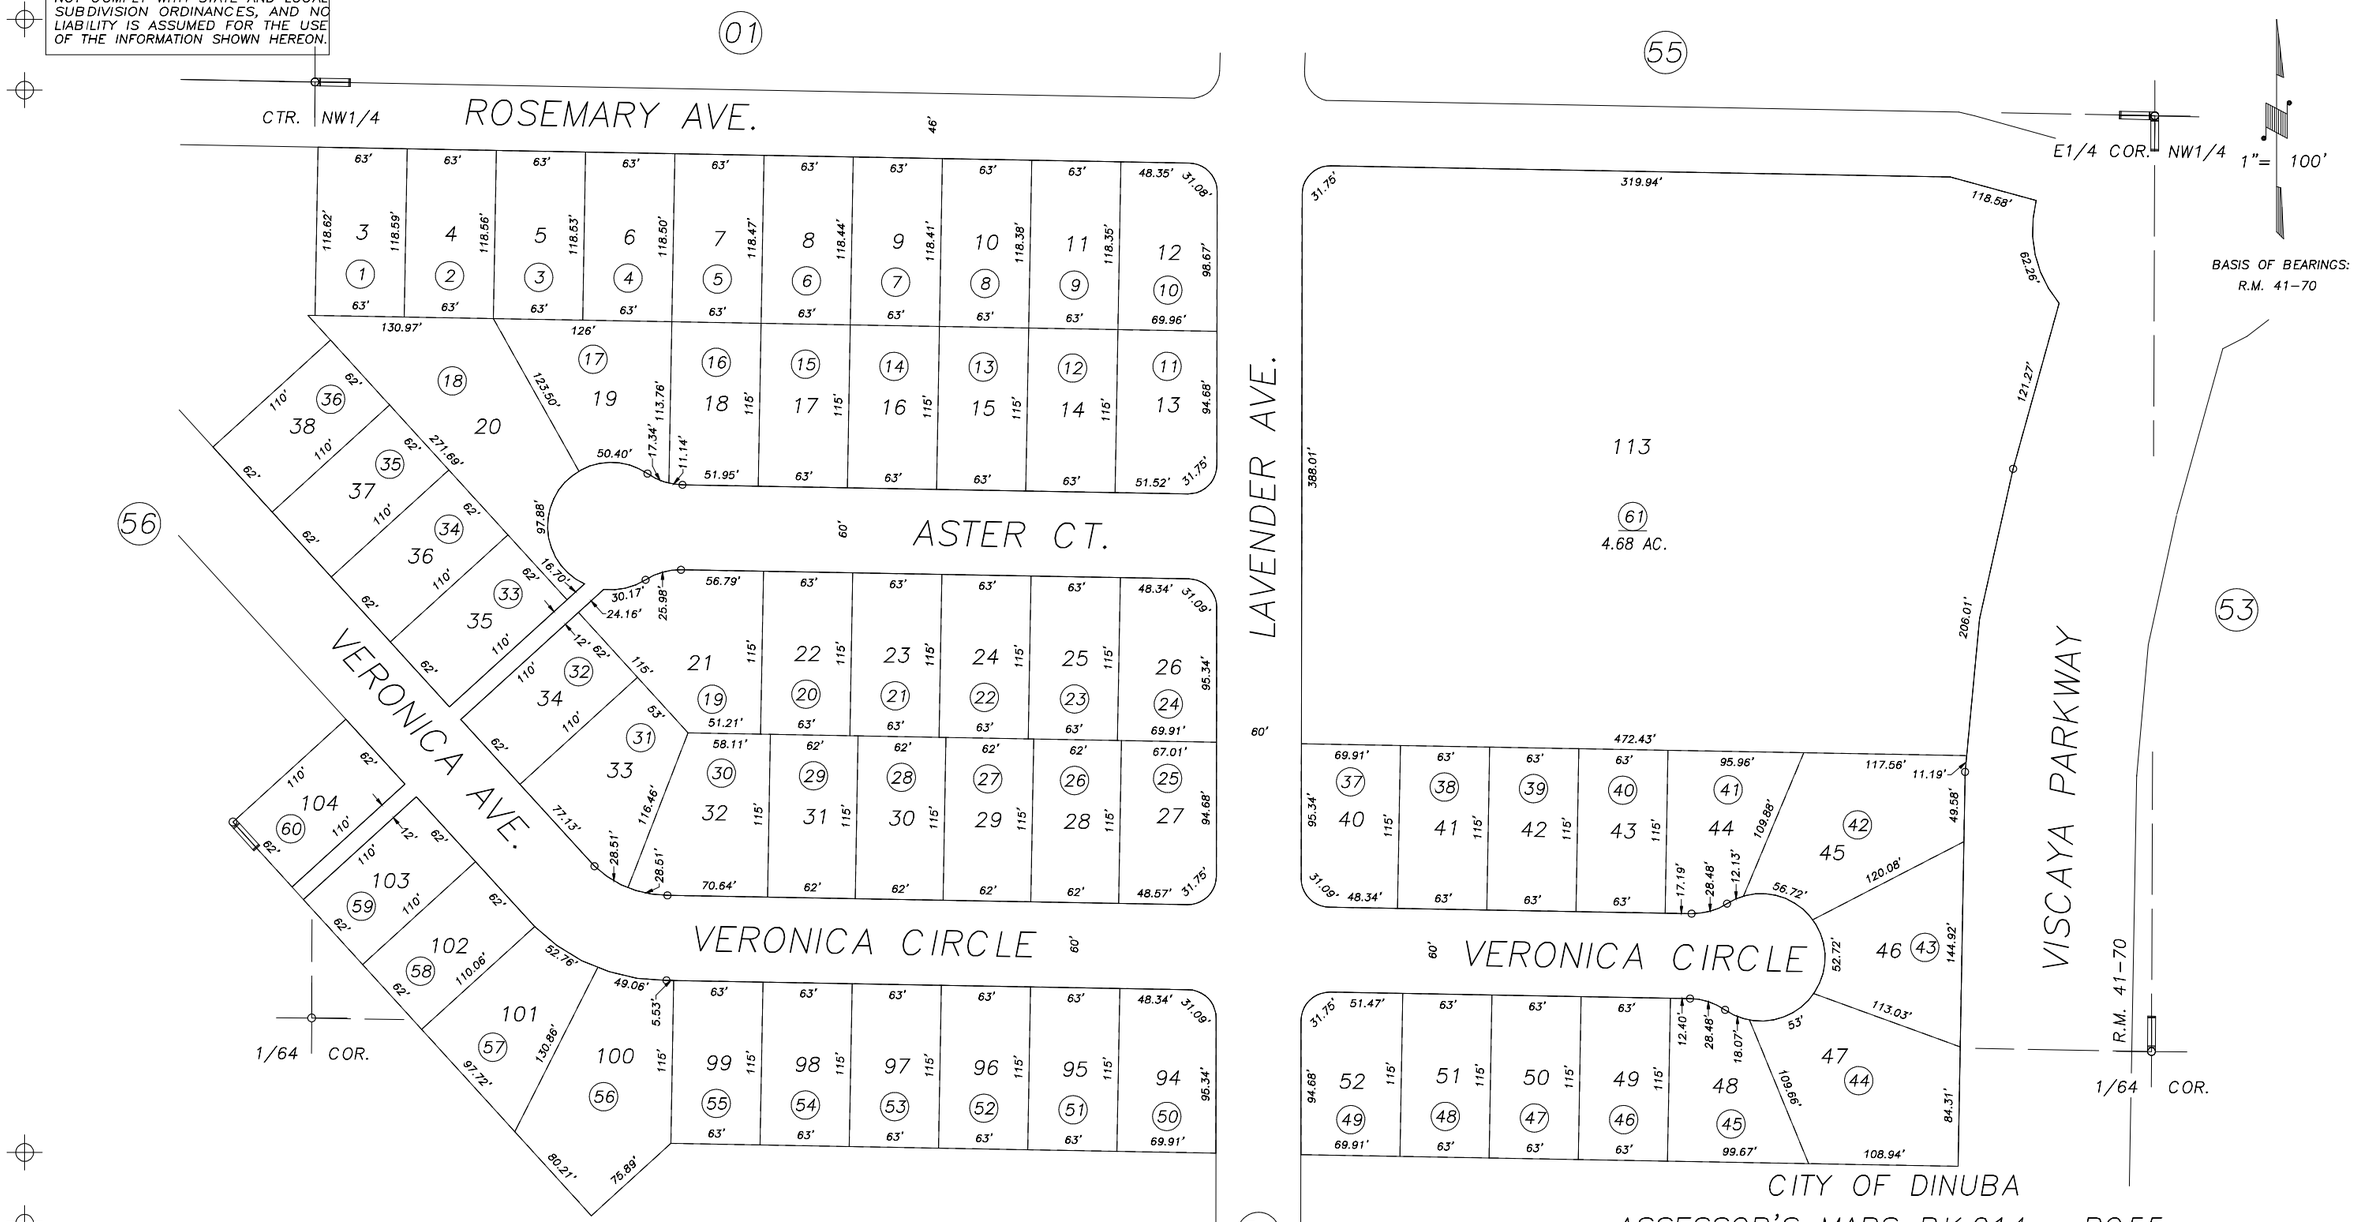

POR. VISCAYA I TRACT – PHASE III, R.M. 41–70

CITY OF DINUBA
ASSESSOR'S MAPS BK.014 , PG.55
COUNTY OF TULARE, CALIFORNIA, U.S.A.

NOTE: Assessor's Parcel Numbers Shown in Circles (1)
Assessor's Block Numbers Shown in Elipses (123)

REVISION	DATE	TECH
ADJ. PAGE UPDATE	01/08/2008	JLC