DISCLAIMER

THIS MAP WAS PREPARED FOR LOCAL PROPERTY ASSESSMENT PURPOSES ONLY AND THE PARCELS SHOWN HEREON MAY NOT COMPLY WITH STATE AND LOCAL SUBDIVISION ORDINANCES, AND NO LIABILITY IS ASSUMED FOR THE USE OF THE INFORMATION SHOWN HEREON.

NW 1/4 & N 1/2 OF SW 1/4 SEC. 17, T.16S., R.24E., M.D.B.& M.

Tax Area Code 017–01

001–001
001–007
001–024

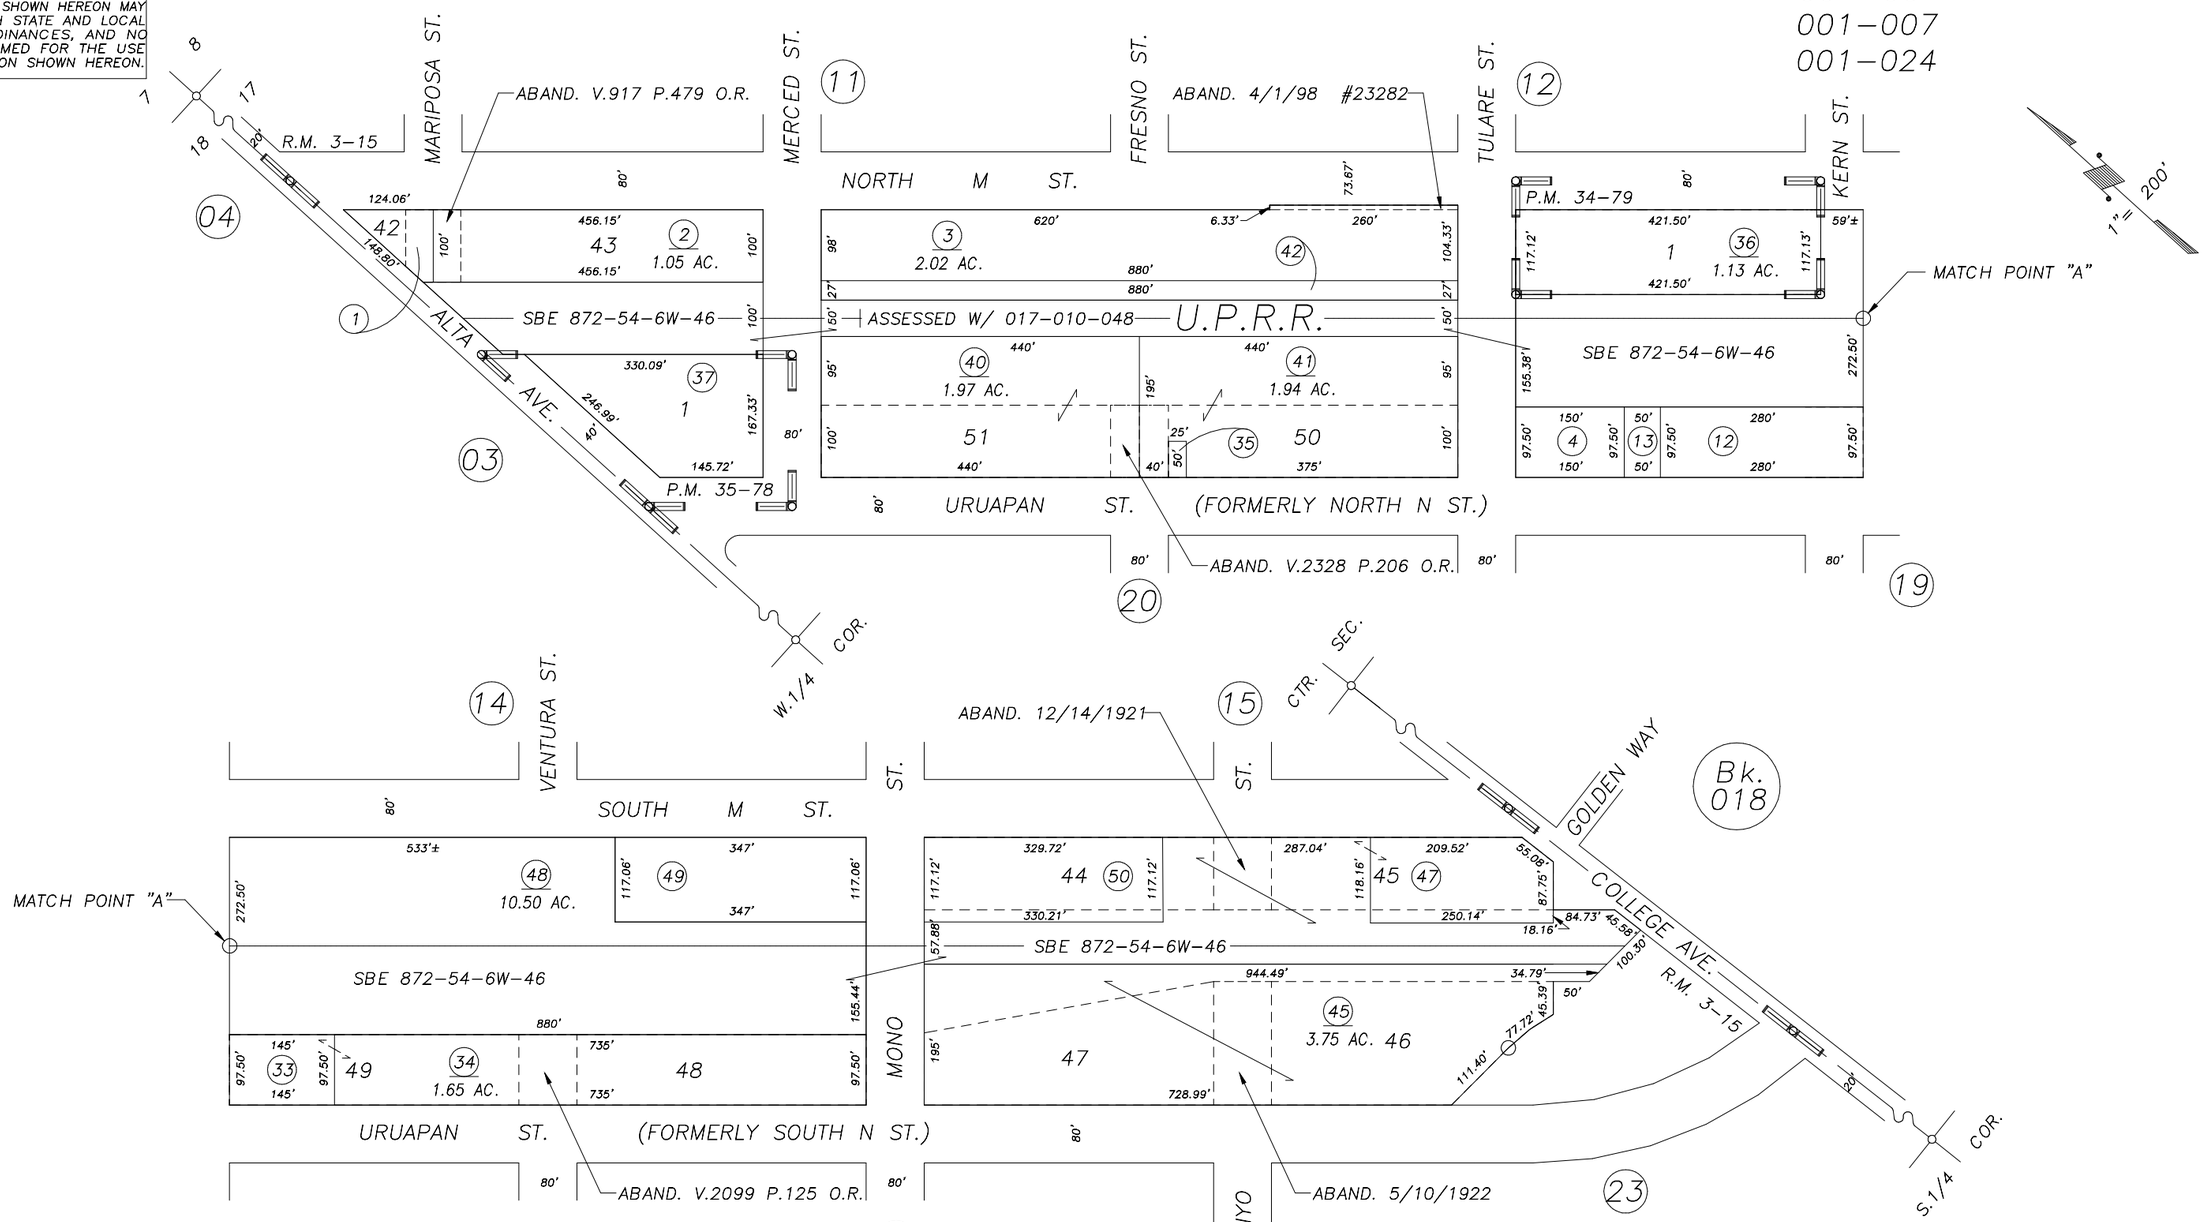

REVISION	DATE	TECH
2000–0023332	10/04/2001	PHN

POR. TOWN OF DINUBA, R.M. 1–105 & 3–15
PARCEL MAP 3377, P.M. 34–79
PARCEL MAP 3476, P.M. 35–78

CITY OF DINUBA
ASSESSOR'S MAPS BK. 017 , PG. 01 .
COUNTY OF TULARE, CALIF.

NOTE: Assessor's Block Numbers Shown in Ellipses
Assessor's Parcel Numbers Shown in Circles

01/02