S½ SEC. 18, T.16S., R.24E., M.D.B. & M.

TAX CODE AREA 17-02

72-000 1-031
1-001 1-032
1-021 72-006
1-028

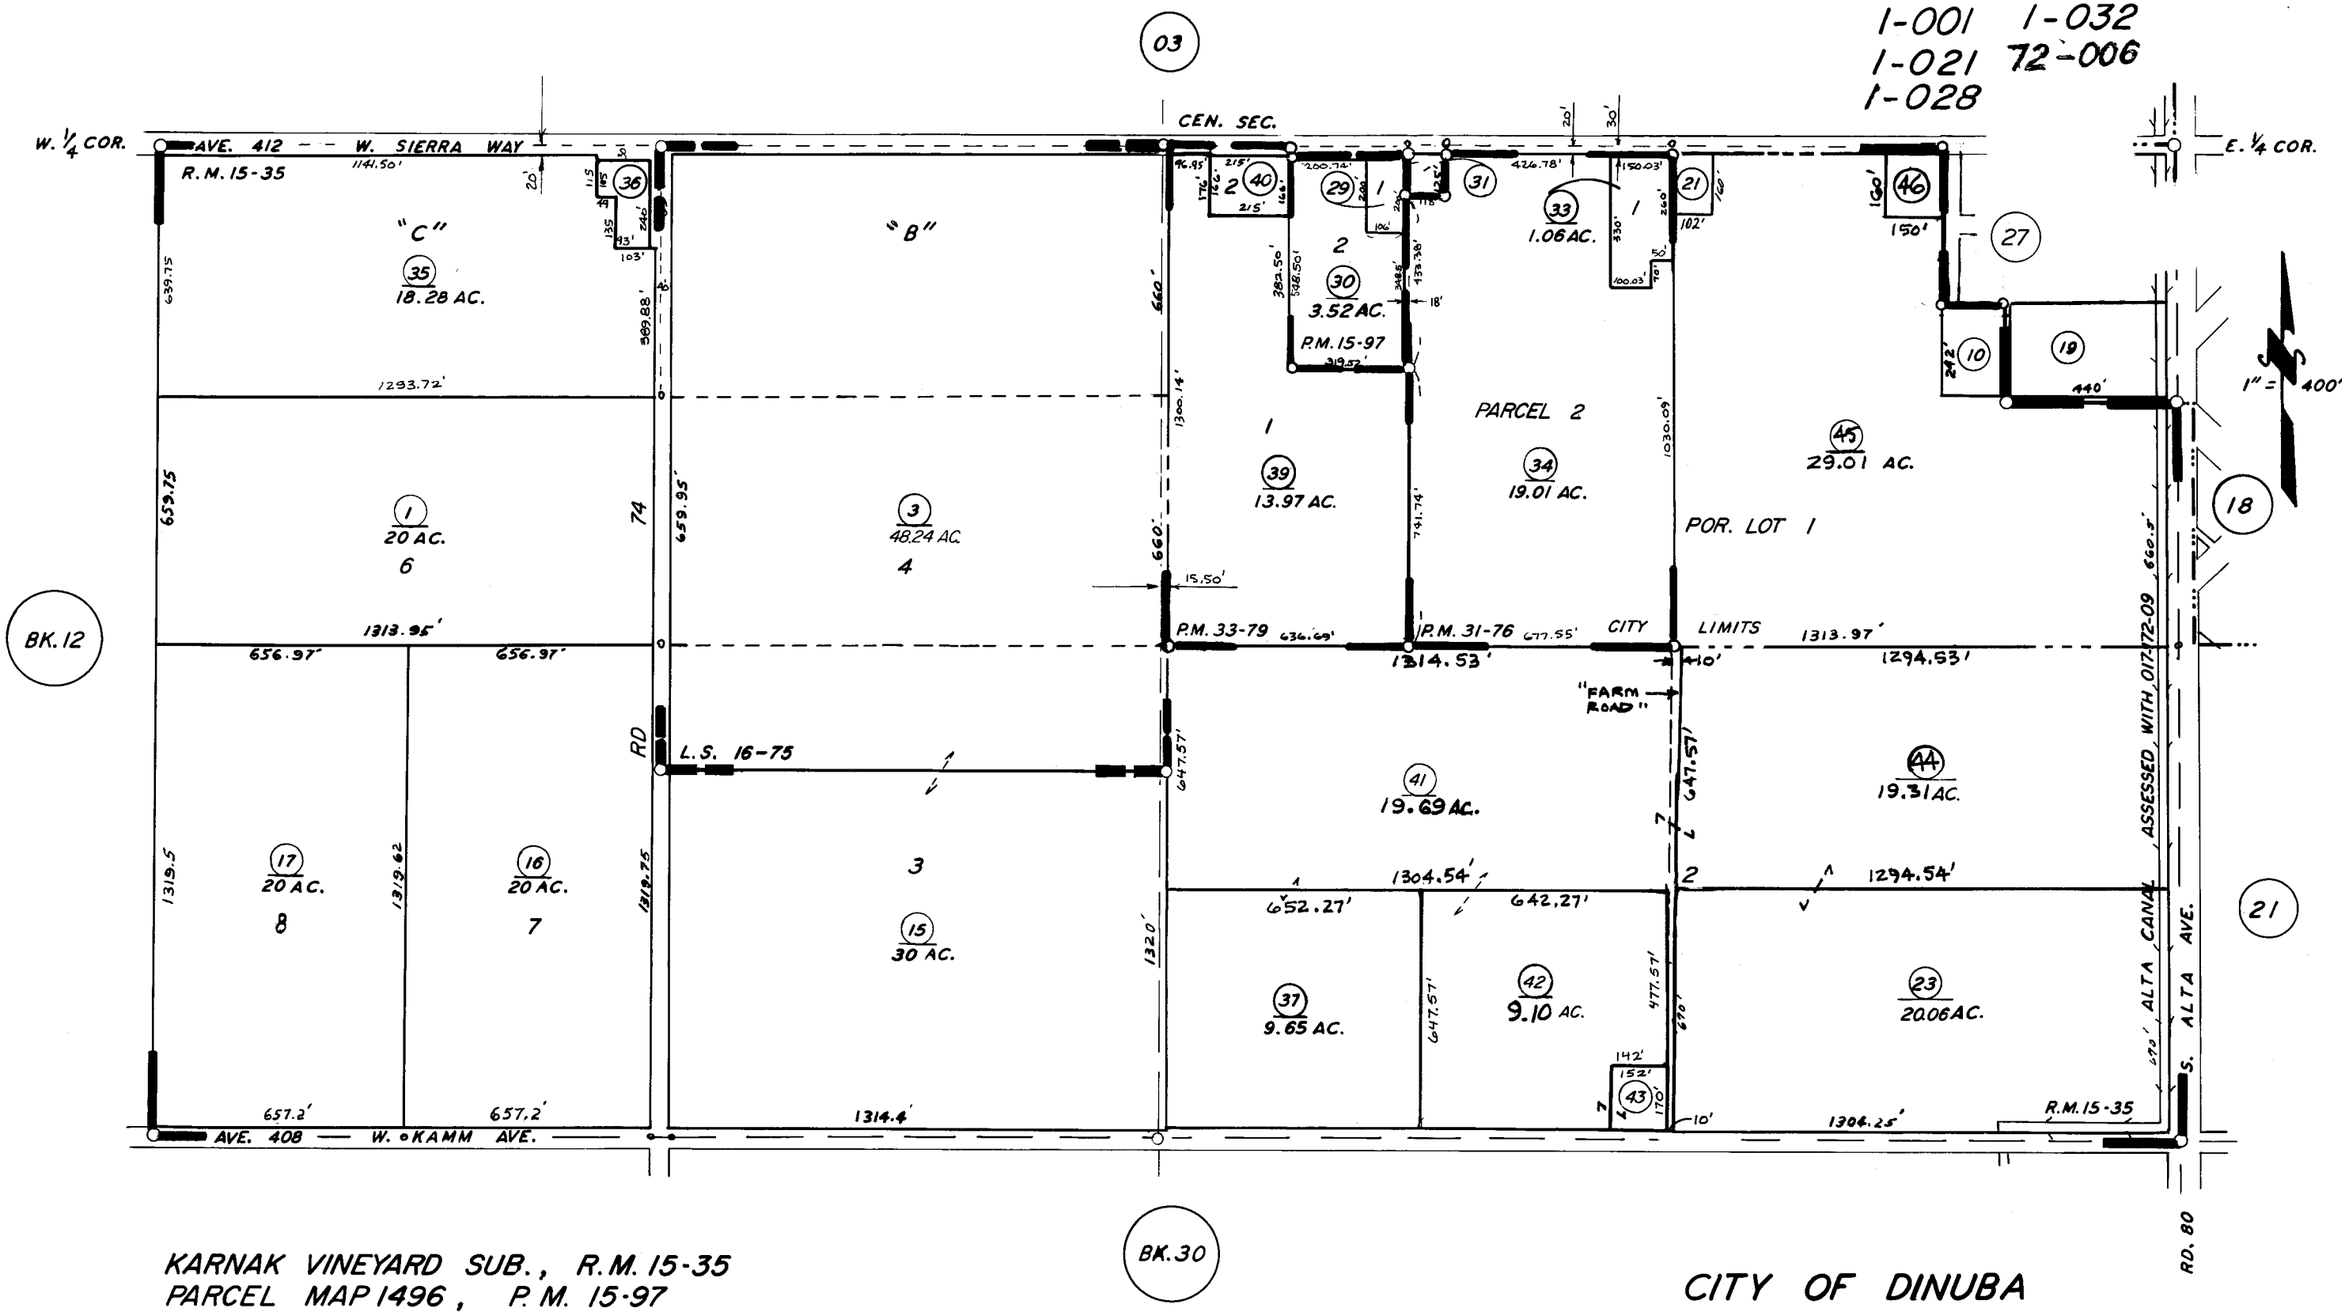

KARNAK VINEYARD SUB., R.M. 15-35
PARCEL MAP 1496, P.M. 15-97
PARCEL MAP 3075, P.M. 31-76
PARCEL MAP 3277, P.M. 33-79
RECORD OF SURVEY, L.S. 16-75

CITY OF DINUBA
ASSESSOR'S MAPS BK. 17, PG. 02.
COUNTY OF TULARE, CALIF.

1959

NOTE - ASSESSOR'S BLOCK NUMBERS SHOWN IN ELLIPSES
ASSESSOR'S PARCEL NUMBERS SHOWN IN CIRCLES