DISCLAIMER

THIS MAP WAS PREPARED FOR LOCAL PROPERTY ASSESSMENT PURPOSES ONLY. THE PARCELS SHOWN HEREON MAY NOT COMPLY WITH STATE AND LOCAL SUBDIVISION ORDINANCES. NO LIABILITY IS ASSUMED FOR THE USE OF THE INFORMATION HEREON.

REVISED: 09/28/2007
REASON: 2005-0063585
CAD TECH: JRS

S½ SEC. 18, T.16S., R.24E., M. D. B. & M.

TAX CODE AREA 017-02

001-040 001-031
001-001 001-032
001-021 001-038
001-028 001-039

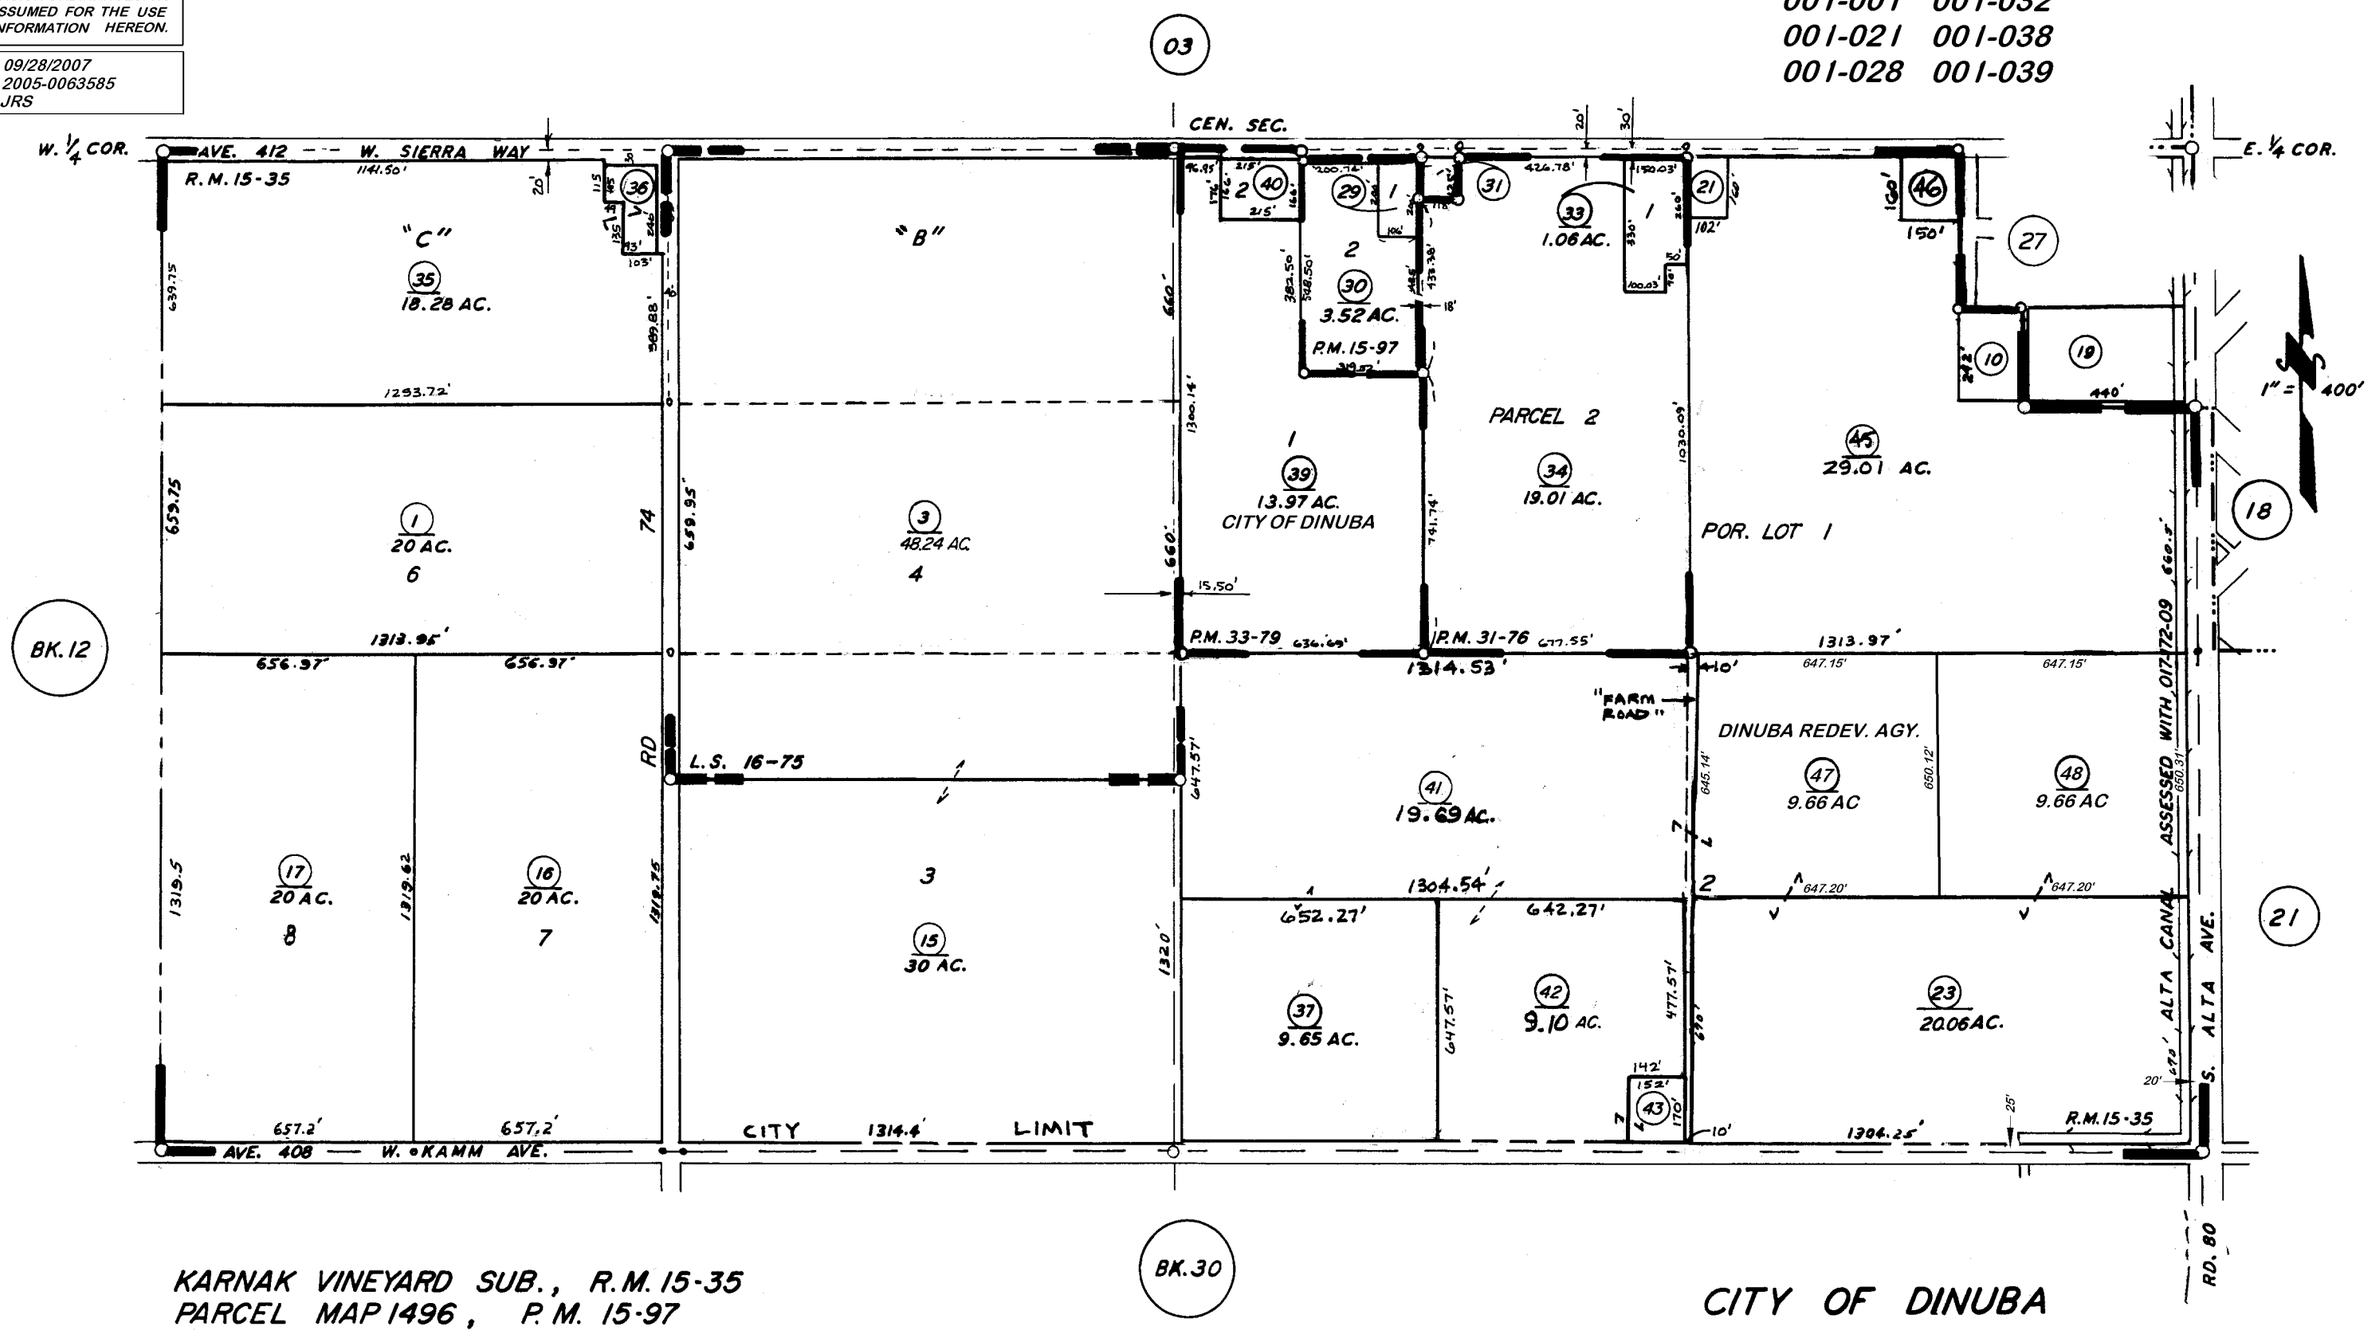

KARNAK VINEYARD SUB., R.M. 15-35
PARCEL MAP 1496, P.M. 15-97
PARCEL MAP 3075, P.M. 31-76
PARCEL MAP 3277, P.M. 33-79
RECORD OF SURVEY, L.S. 16-75

CITY OF DINUBA
ASSESSOR'S MAPS BK. 17, PG. 02.
COUNTY OF TULARE, CALIF.

NOTE- ASSESSOR'S BLOCK NUMBERS SHOWN IN ELLIPSES
ASSESSOR'S PARCEL NUMBERS SHOWN IN CIRCLES

1959