N1/2 SEC.18, T.16S., R.24E., M.D.B.&M.

Tax Area Codes 017–03
001–032 001–030
001–020 001–024
001–025

DISCLAIMER

THIS MAP WAS PREPARED FOR LOCAL PROPERTY ASSESSMENT PURPOSES ONLY AND THE PARCELS SHOWN HEREON MAY NOT COMPLY WITH STATE AND LOCAL SUBDIVISION ORDINANCES, AND NO LIABILITY IS ASSUMED FOR THE USE OF THE INFORMATION SHOWN HEREON.

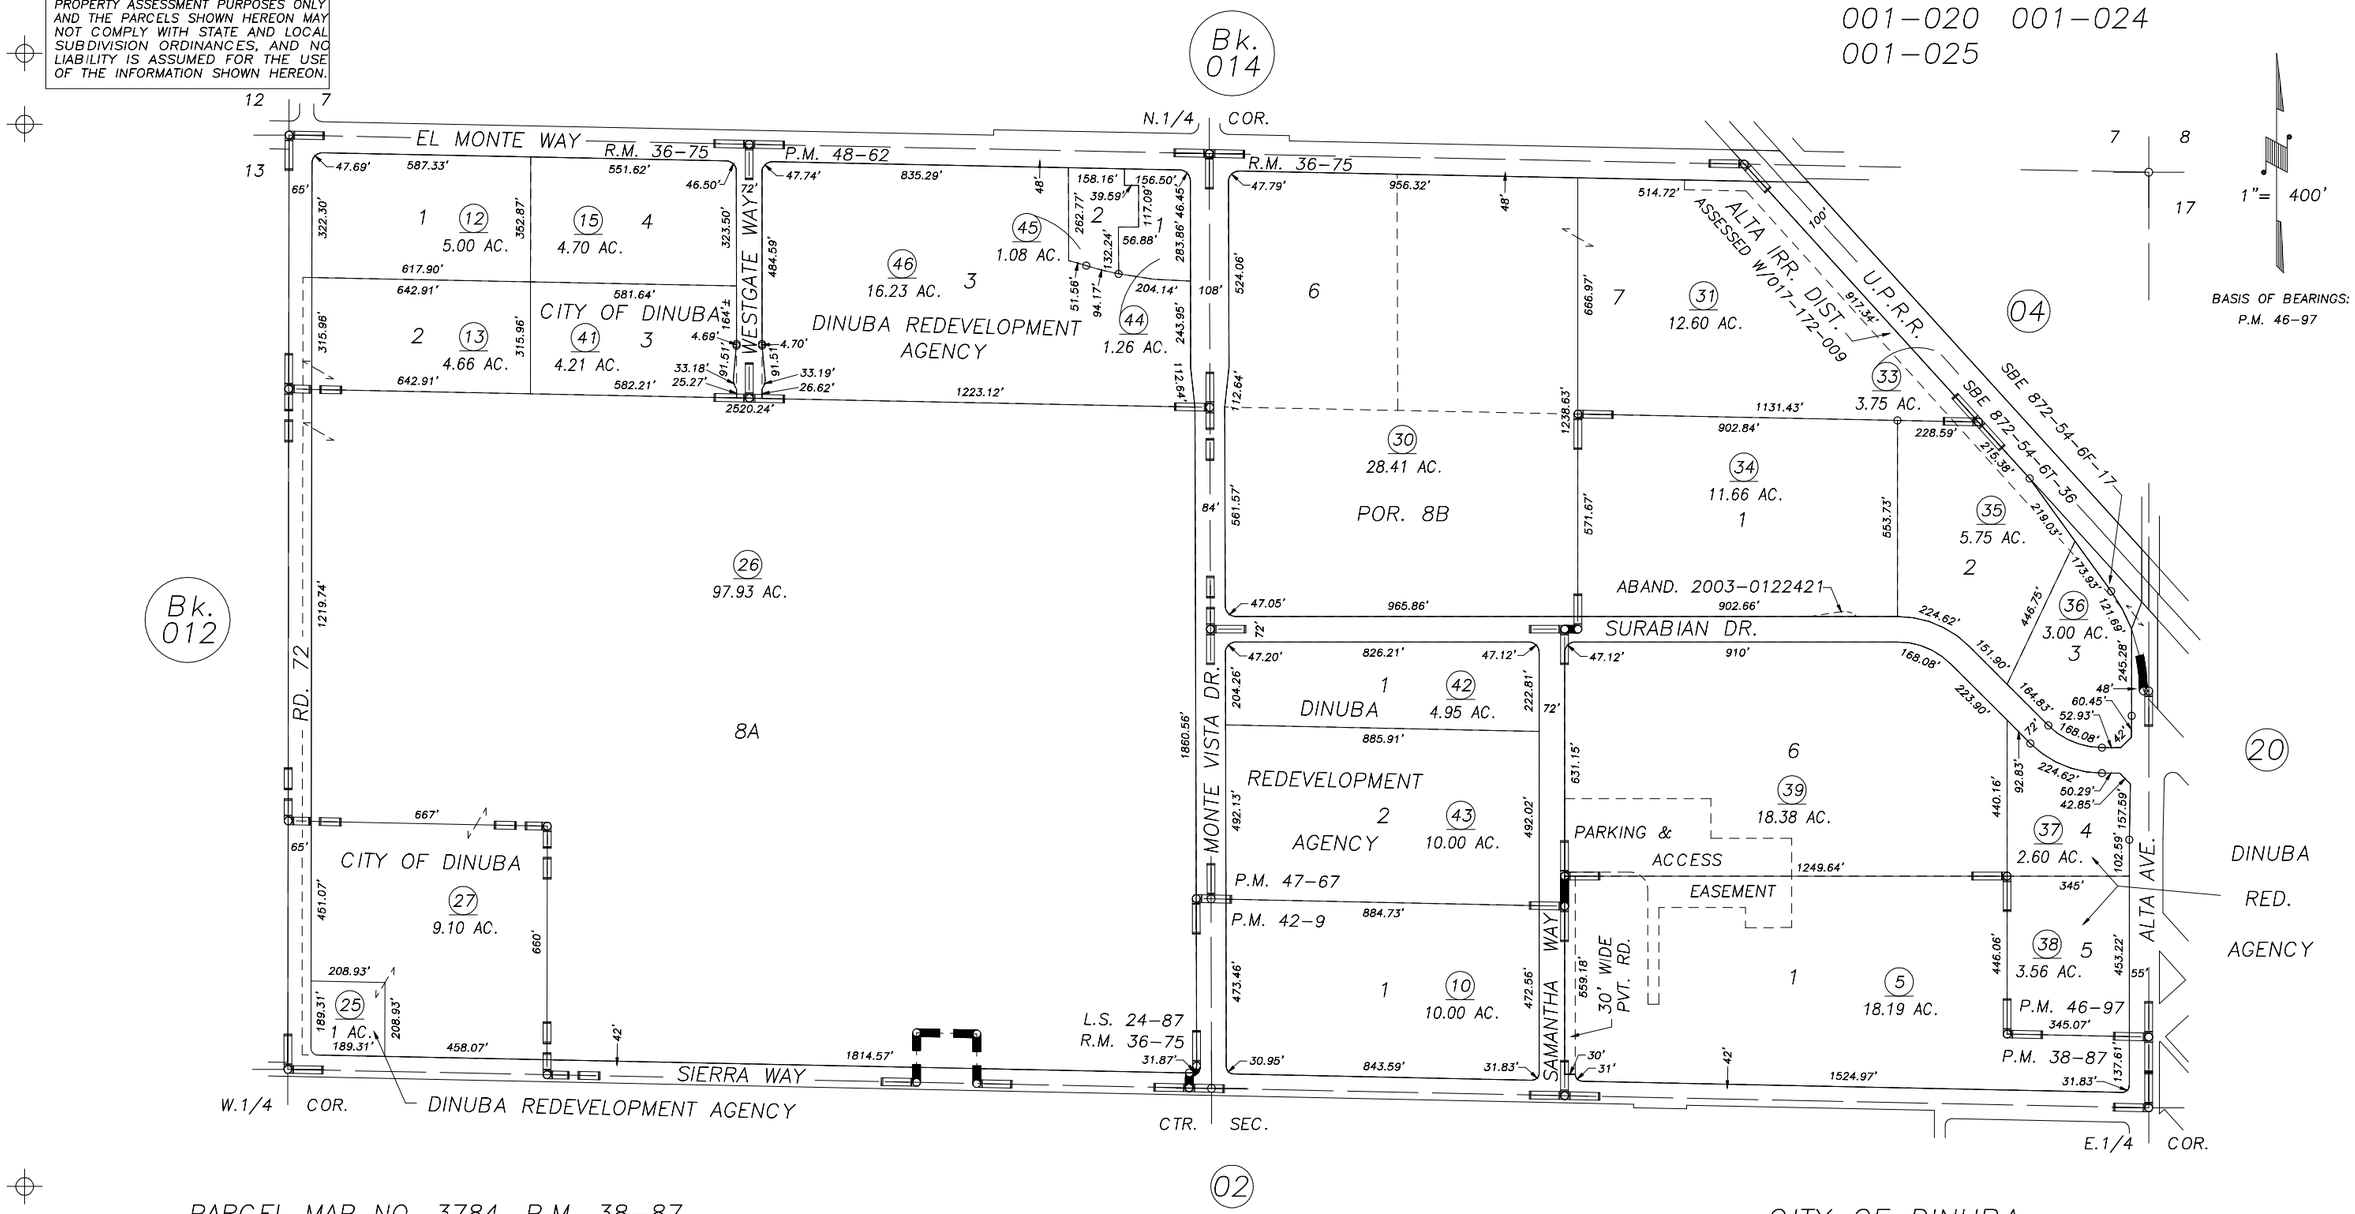

PARCEL MAP NO. 3784, P.M. 38–87
PARCEL MAP NO. 4105, P.M. 42–9
SURABIAN SUBDIVISION, R.M. 36–75
RECORD OF SURVEY, L.S. 24–87
PARCEL MAP NO. 4592, P.M. 46–97
PARCEL MAP NO. 4662, P.M. 47–67
PARCEL MAP NO. 4757, P.M. 48–62

CITY OF DINUBA
ASSESSOR'S MAPS BK.017 , PG.03
COUNTY OF TULARE, CALIFORNIA, U.S.A.

NOTE: Assessor's Parcel Numbers Shown in Circles (1)
Assessor's Block Numbers Shown in Elipses (123)

REVISION	DATE	TECH
2006–0042377	10/25/2006	MLC