N1/2 SEC.18, T.16S., R.24E., M.D.B.&M.

Tax Area Codes 017–03
001–020 001–025
001–030 001–032

DISCLAIMER

THIS MAP WAS PREPARED FOR LOCAL PROPERTY ASSESSMENT PURPOSES ONLY AND THE PARCELS SHOWN HEREON MAY NOT COMPLY WITH STATE AND LOCAL SUBDIVISION ORDINANCES, AND NO LIABILITY IS ASSUMED FOR THE USE OF THE INFORMATION SHOWN HEREON.

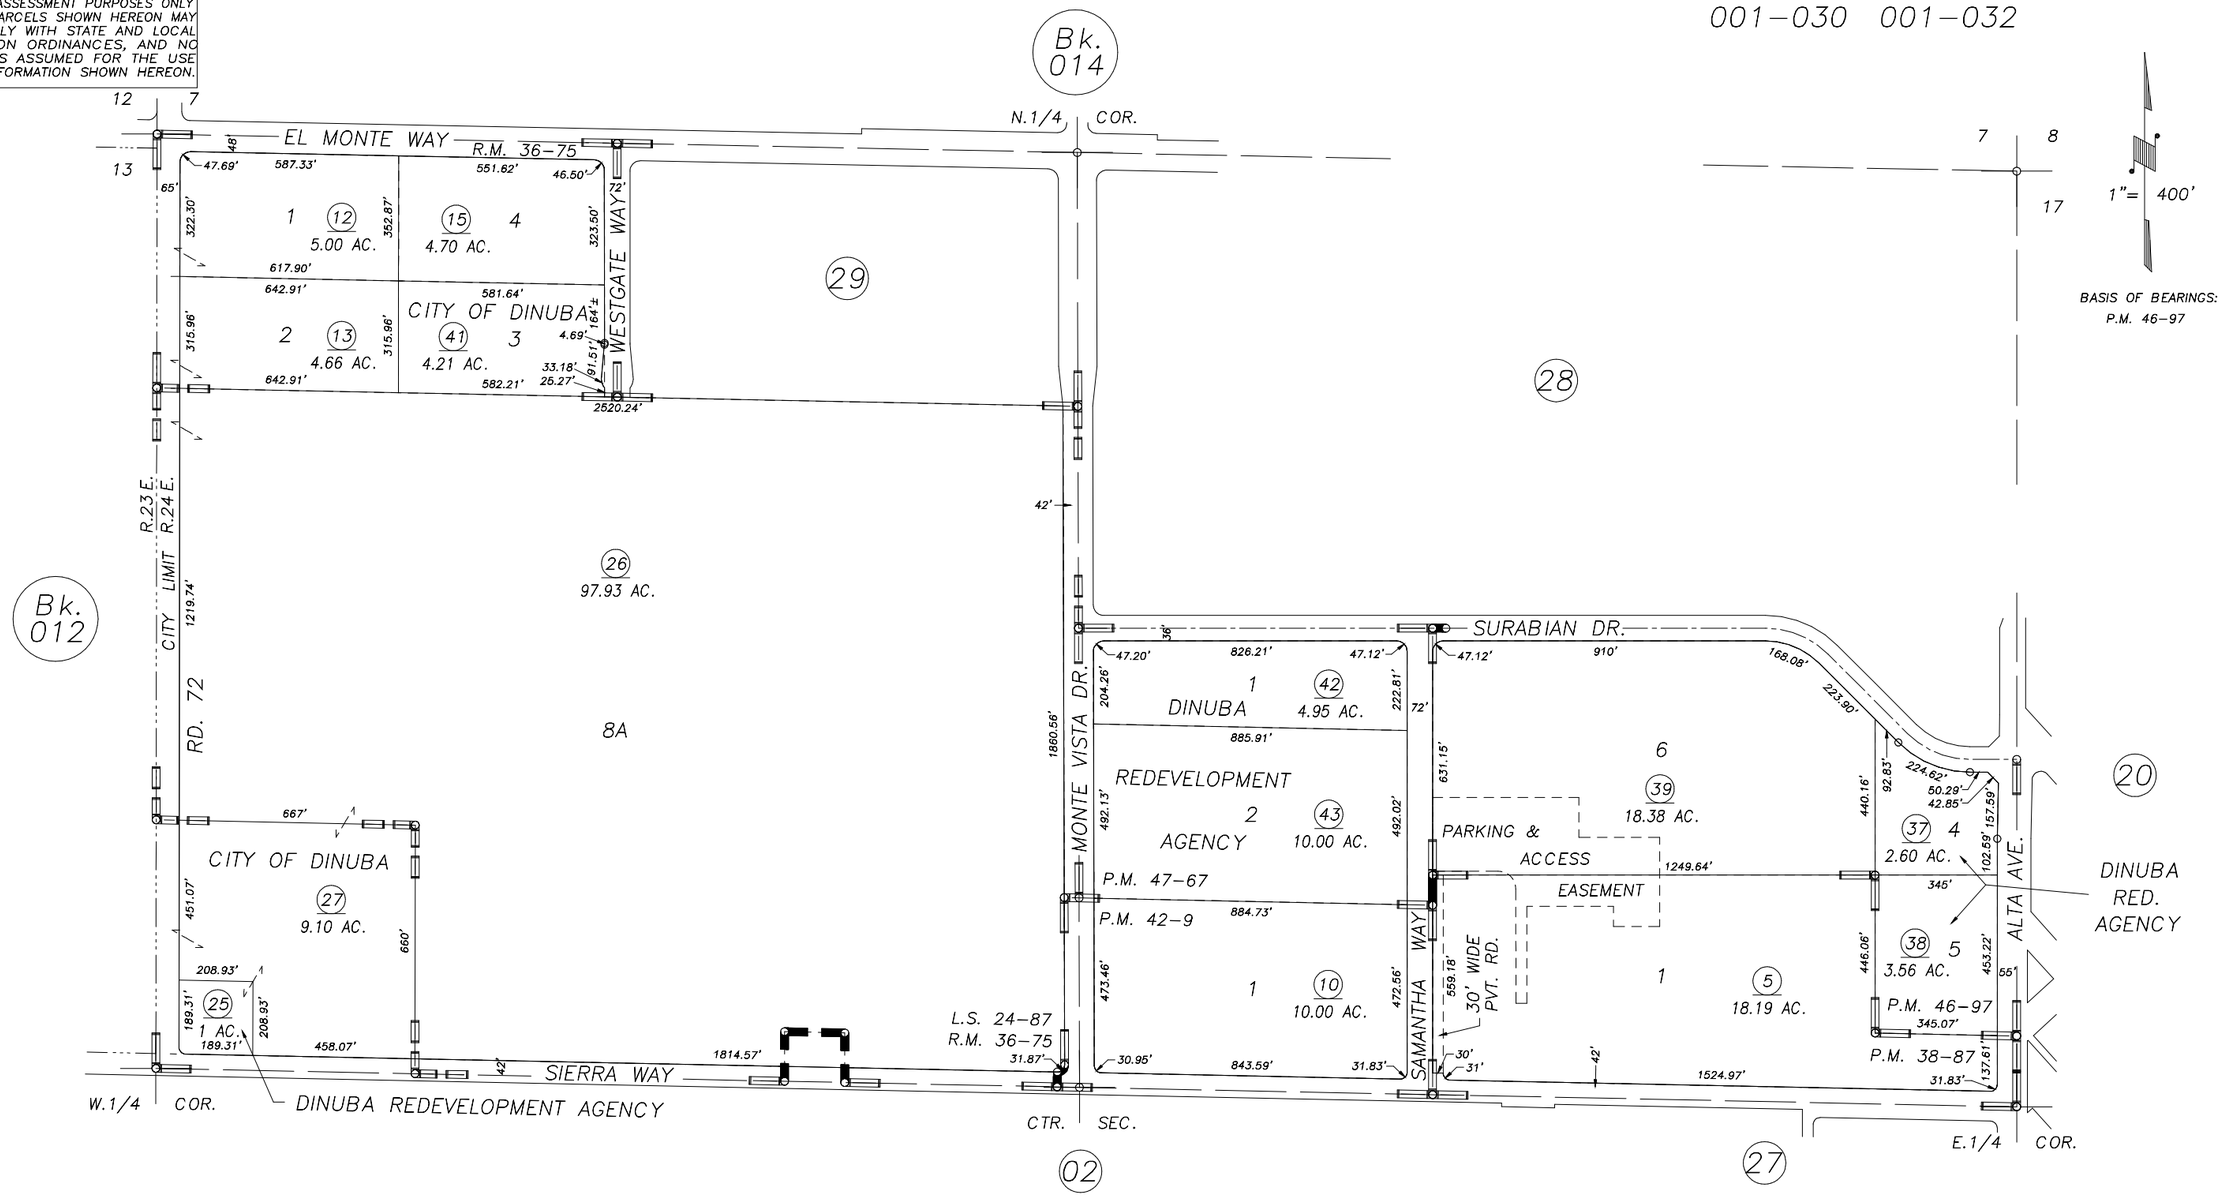

PARCEL MAP NO. 3784, P.M. 38–87
PARCEL MAP NO. 4105, P.M. 42–9
SURABIAN SUBDIVISION, R.M. 36–75
RECORD OF SURVEY, L.S. 24–87
POR. PARCEL MAP NO. 4592, P.M. 46–97
PARCEL MAP NO. 4662, P.M. 47–67

CITY OF DINUBA
ASSESSOR'S MAPS BK.017 , PG.03
COUNTY OF TULARE, CALIFORNIA, U.S.A.

NOTE: Assessor's Parcel Numbers Shown in Circles (1)
Assessor's Block Numbers Shown in Elipses (123)

T.R.A.C. CHANGE	09/22/2009	MLC
REVISION	DATE	TECH