N1/2 OF NE1/4 SEC.18, T.16S., R.24E., M.D.B.&M.

Tax Area Codes 017–28
001–024
001–025
001–030

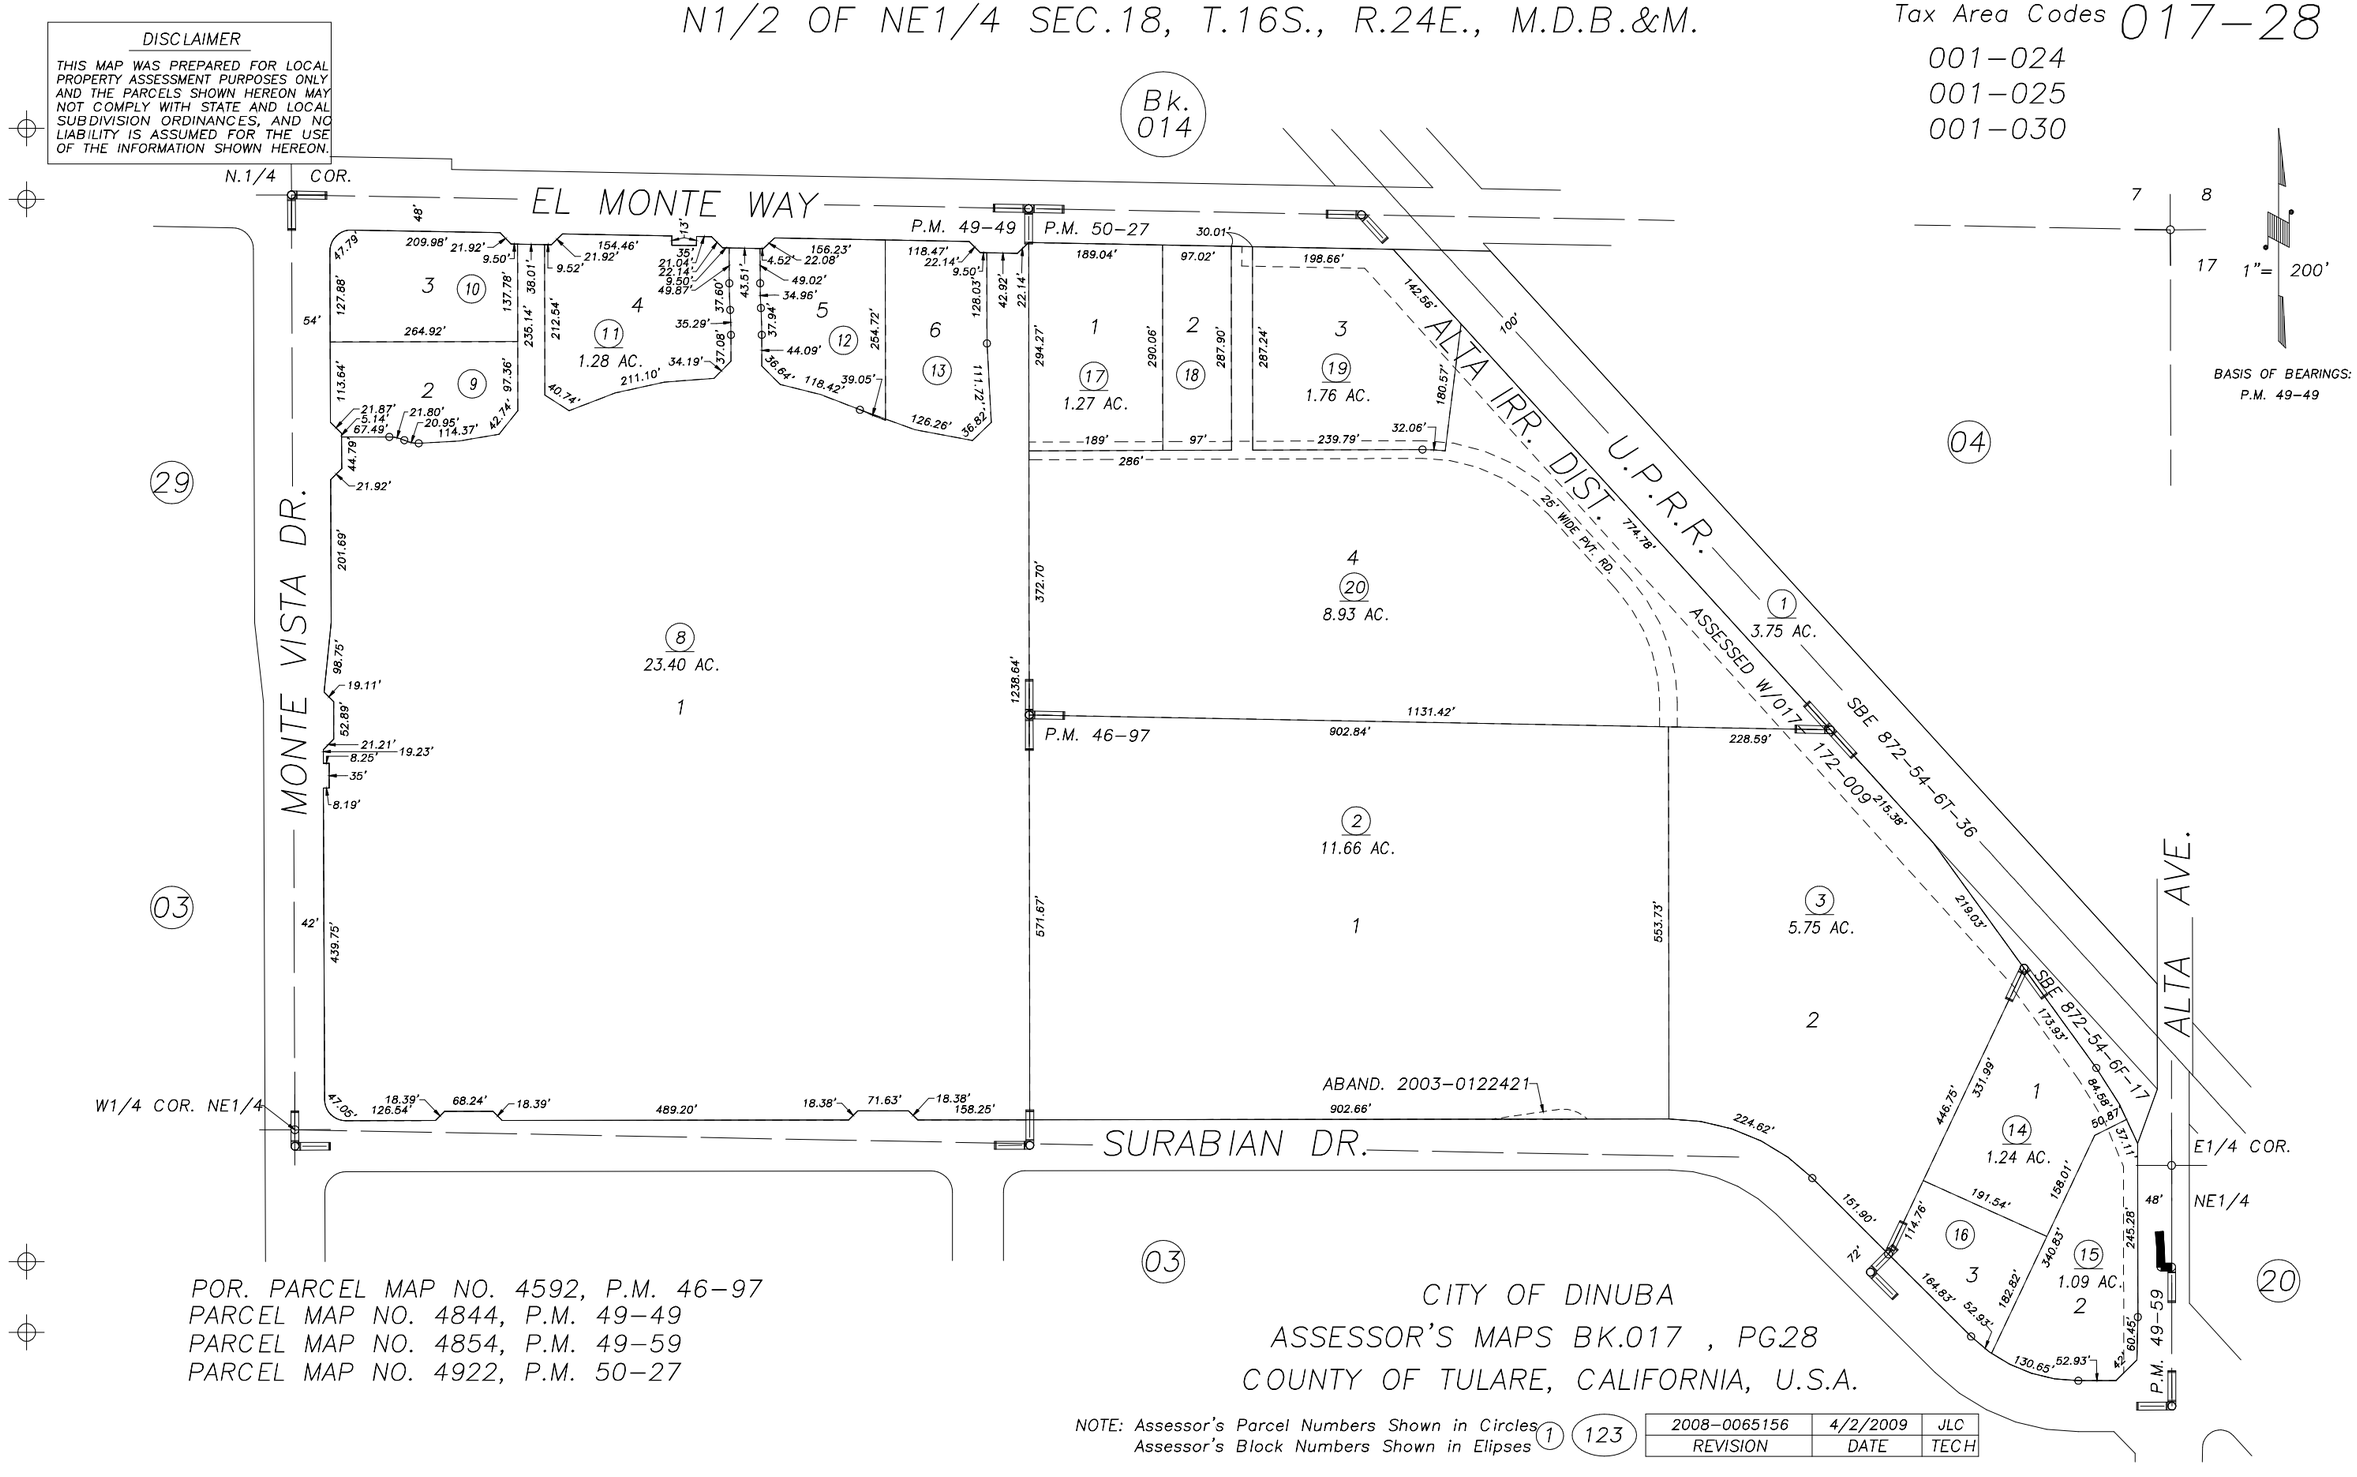

POR. PARCEL MAP NO. 4592, P.M. 46–97
PARCEL MAP NO. 4844, P.M. 49–49
PARCEL MAP NO. 4854, P.M. 49–59
PARCEL MAP NO. 4922, P.M. 50–27

CITY OF DINUBA
ASSESSOR'S MAPS BK.017 , PG.28
COUNTY OF TULARE, CALIFORNIA, U.S.A.

NOTE: Assessor's Parcel Numbers Shown in Circles (1)
Assessor's Block Numbers Shown in Elipses (123)

2008–0065156	4/2/2009	JLC
REVISION	DATE	TECH