POR. NW1/4 OF SW1/4 SEC.17, T.16S., R.24E., M.D.B.&M.

Tax Area Codes 001–007

017–31

DISCLAIMER

THIS MAP WAS PREPARED FOR LOCAL PROPERTY ASSESSMENT PURPOSES ONLY AND THE PARCELS SHOWN HEREON MAY NOT COMPLY WITH STATE AND LOCAL SUBDIVISION ORDINANCES, AND NO LIABILITY IS ASSUMED FOR THE USE OF THE INFORMATION SHOWN HEREON.

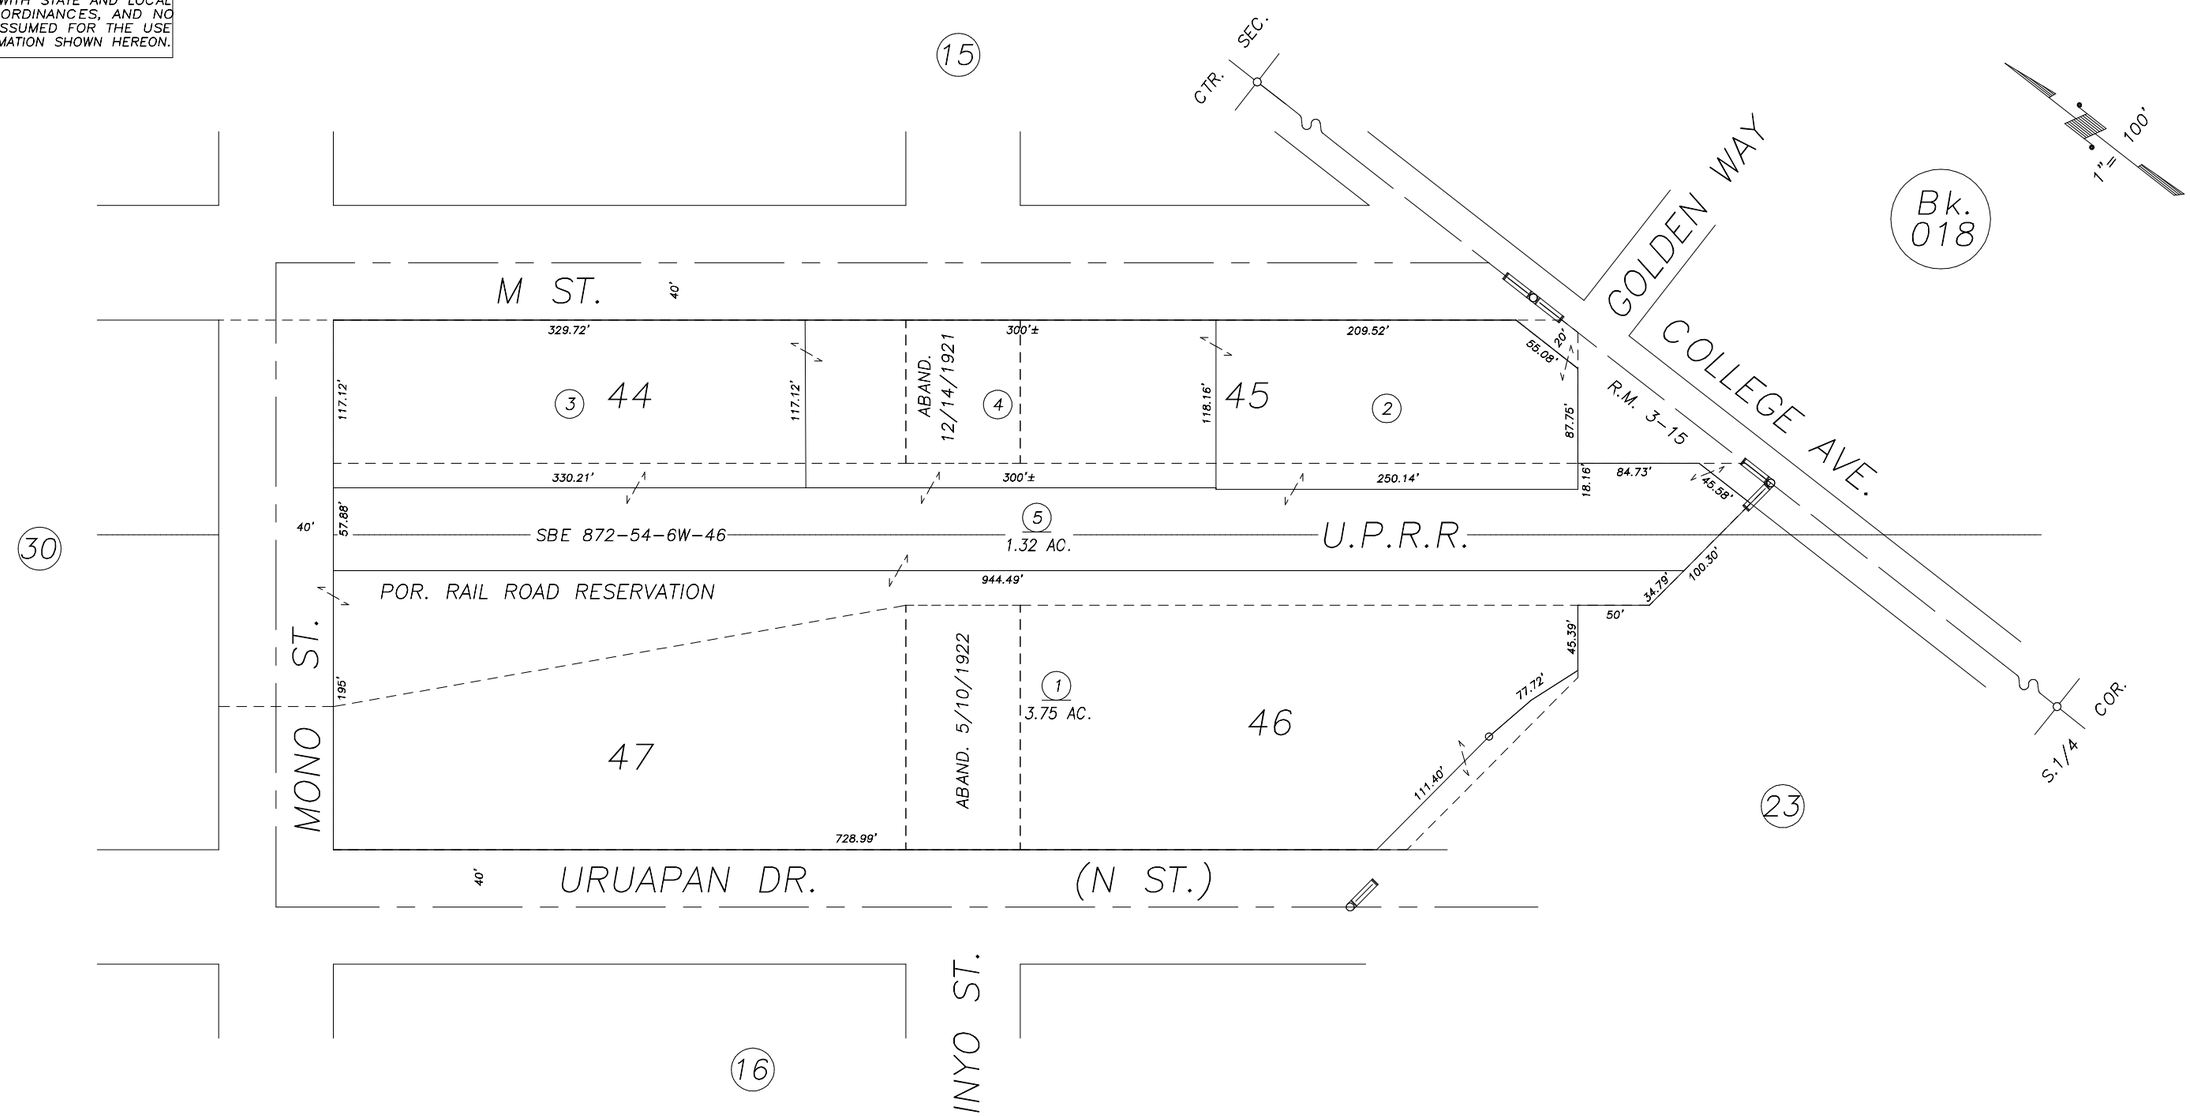

POR. TOWN OF DINUBA, R.M. 1–105 & 3–15

CITY OF DINUBA
ASSESSOR'S MAPS BK.017 , PG.31
COUNTY OF TULARE, CALIFORNIA, U.S.A.

NOTE: Assessor's Parcel Numbers Shown in Circles (1)
Assessor's Block Numbers Shown in Elipses (123)

CHG. MAP SCALE	03/25/2009	MLC
REVISION	DATE	TECH