DISCLAIMER

THIS MAP WAS PREPARED FOR LOCAL PROPERTY ASSESSMENT PURPOSES ONLY AND THE PARCELS SHOWN HEREON MAY NOT COMPLY WITH STATE AND LOCAL SUBDIVISION ORDINANCES, AND NO LIABILITY IS ASSUMED FOR THE USE OF THE INFORMATION SHOWN HEREON.

N 1/2 OF SE 1/4 OF NE 1/4 SEC. 17, T.16S., R.24E., M.D.B. & M. Tax Area Code 1-033

18-06

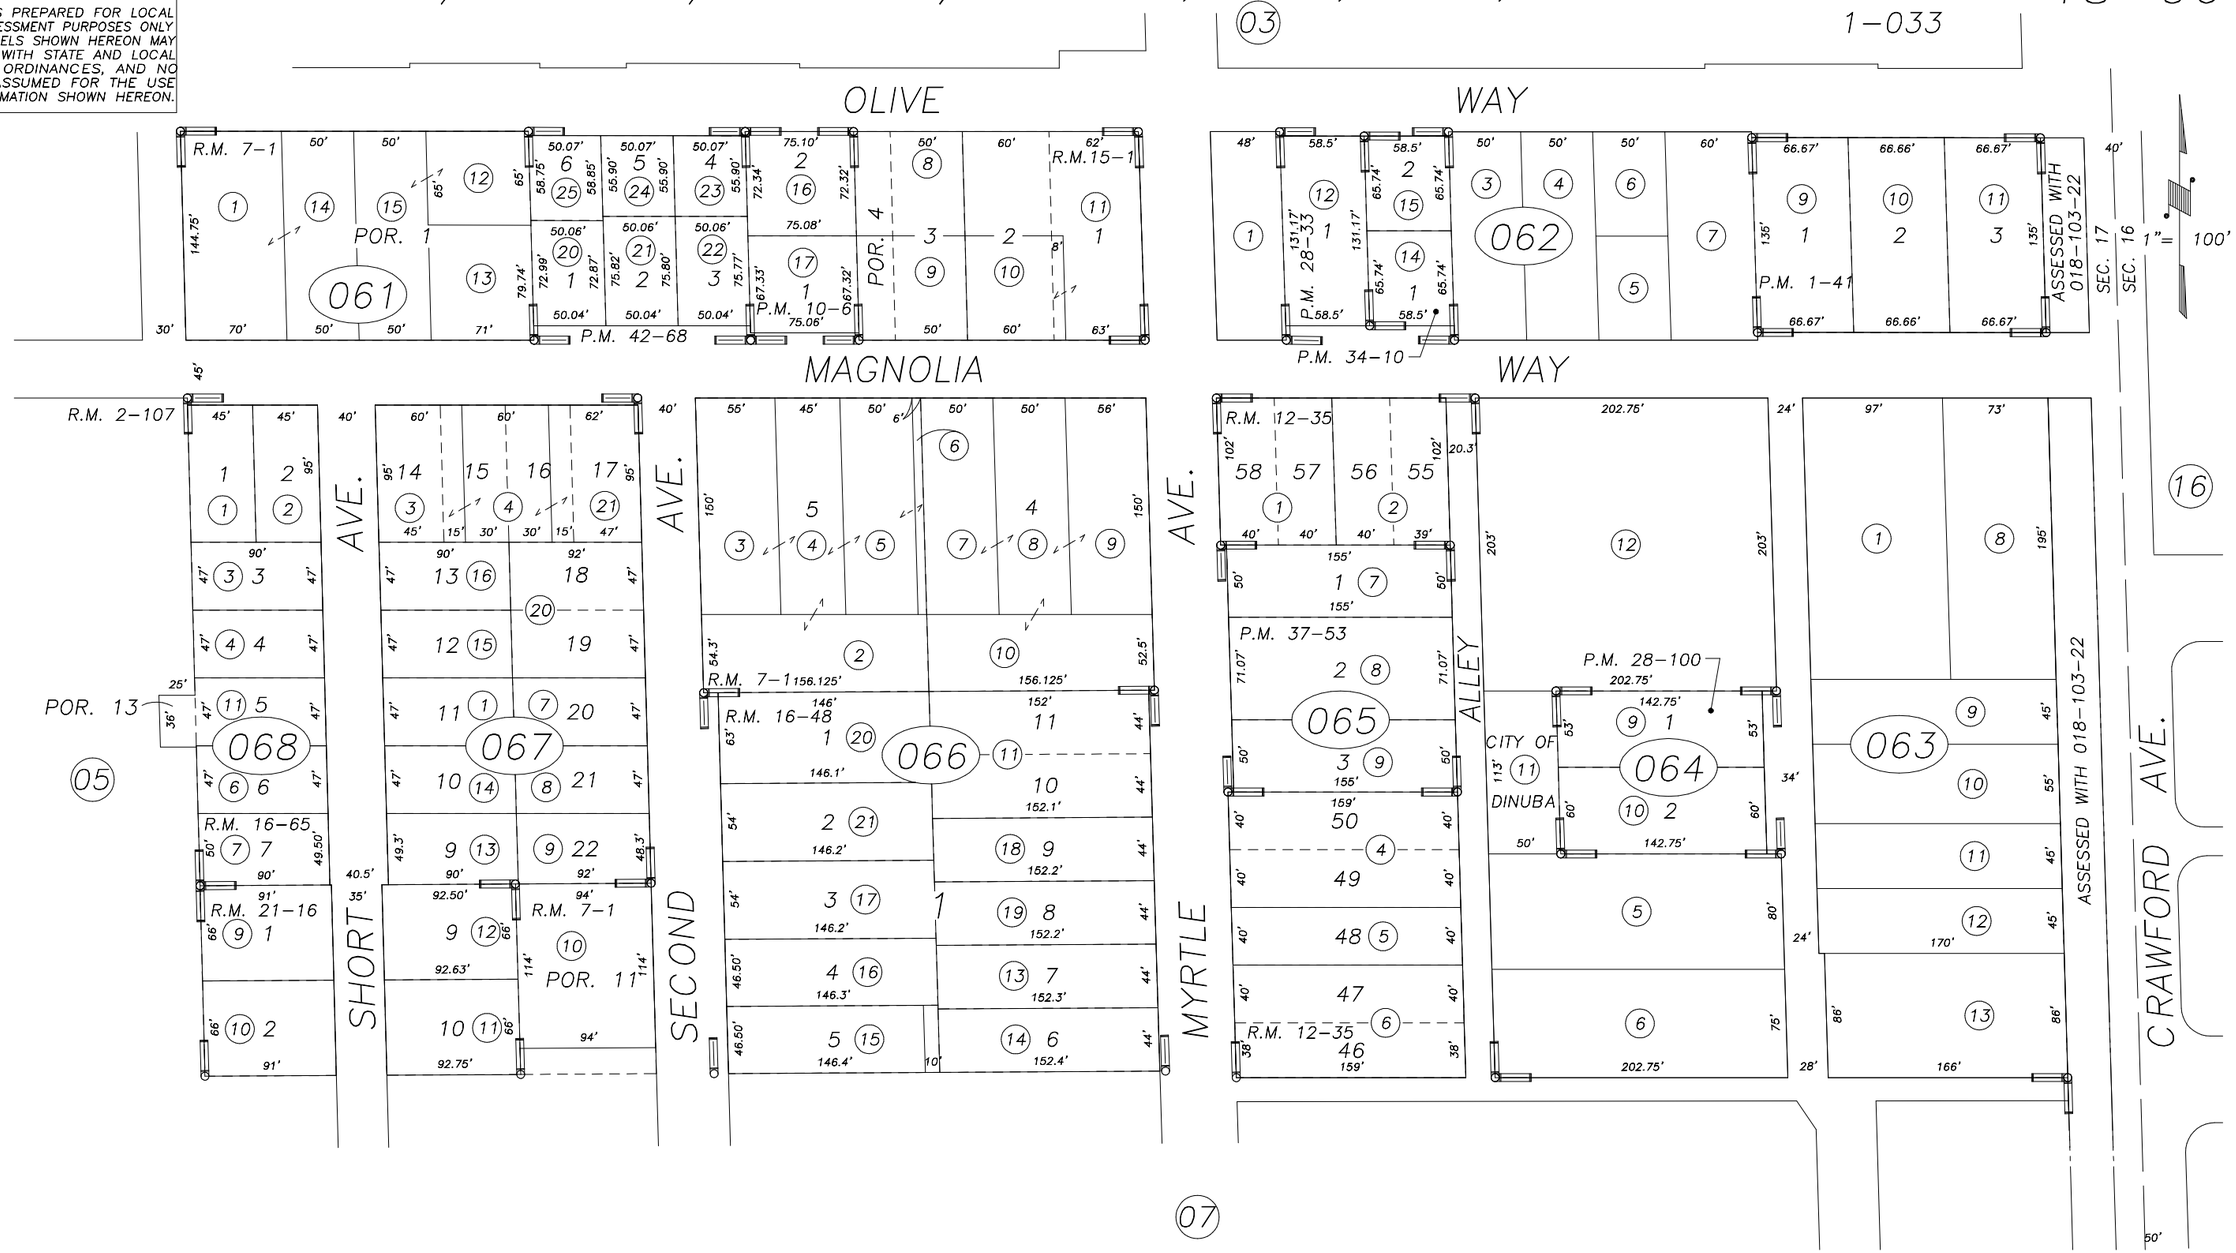

ST. EASEMENT	6/2/99	KPT
REVISION	DATE	BY

POR. C.G. RICE ADD., R.M. 2-107
POR. HADEN ADD., R.M. 7-1
POR. MILLSAP PARK ADD., R.M. 12-35
SHARON ADD., R.M. 15-1
POR. HADEN & WELLS ADD., R.M. 16-48
RESUB. LOTS 6-8 HADEN ADD., R.M. 16-65
POR. WOMACK & HARDY TRACT, R.M. 21-16

PARCEL MAP 41, P.M. 1-41
PARCEL MAP 905, P.M. 10-6
PARCEL MAP 2732, P.M. 28-33
PARCEL MAP 2799, P.M. 28-100
PARCEL MAP 3308, P.M. 34-10
PARCEL MAP 3650, P.M. 37-53
PARCEL MAP 4164, P.M. 42-68

NOTE: Assessor's Block Numbers Shown in Ellipses
Assessor's Parcel Numbers Shown in Circles

CITY OF DINUBA
ASSESSOR'S MAPS BK. 018, PG. 06.
COUNTY OF TULARE, CALIF.

99/00