69
71

POR. NE 1/4 SEC. 17, T.16S., R.24E., M. D. B. & M.

TAX CODE AREA 18-07
1-033

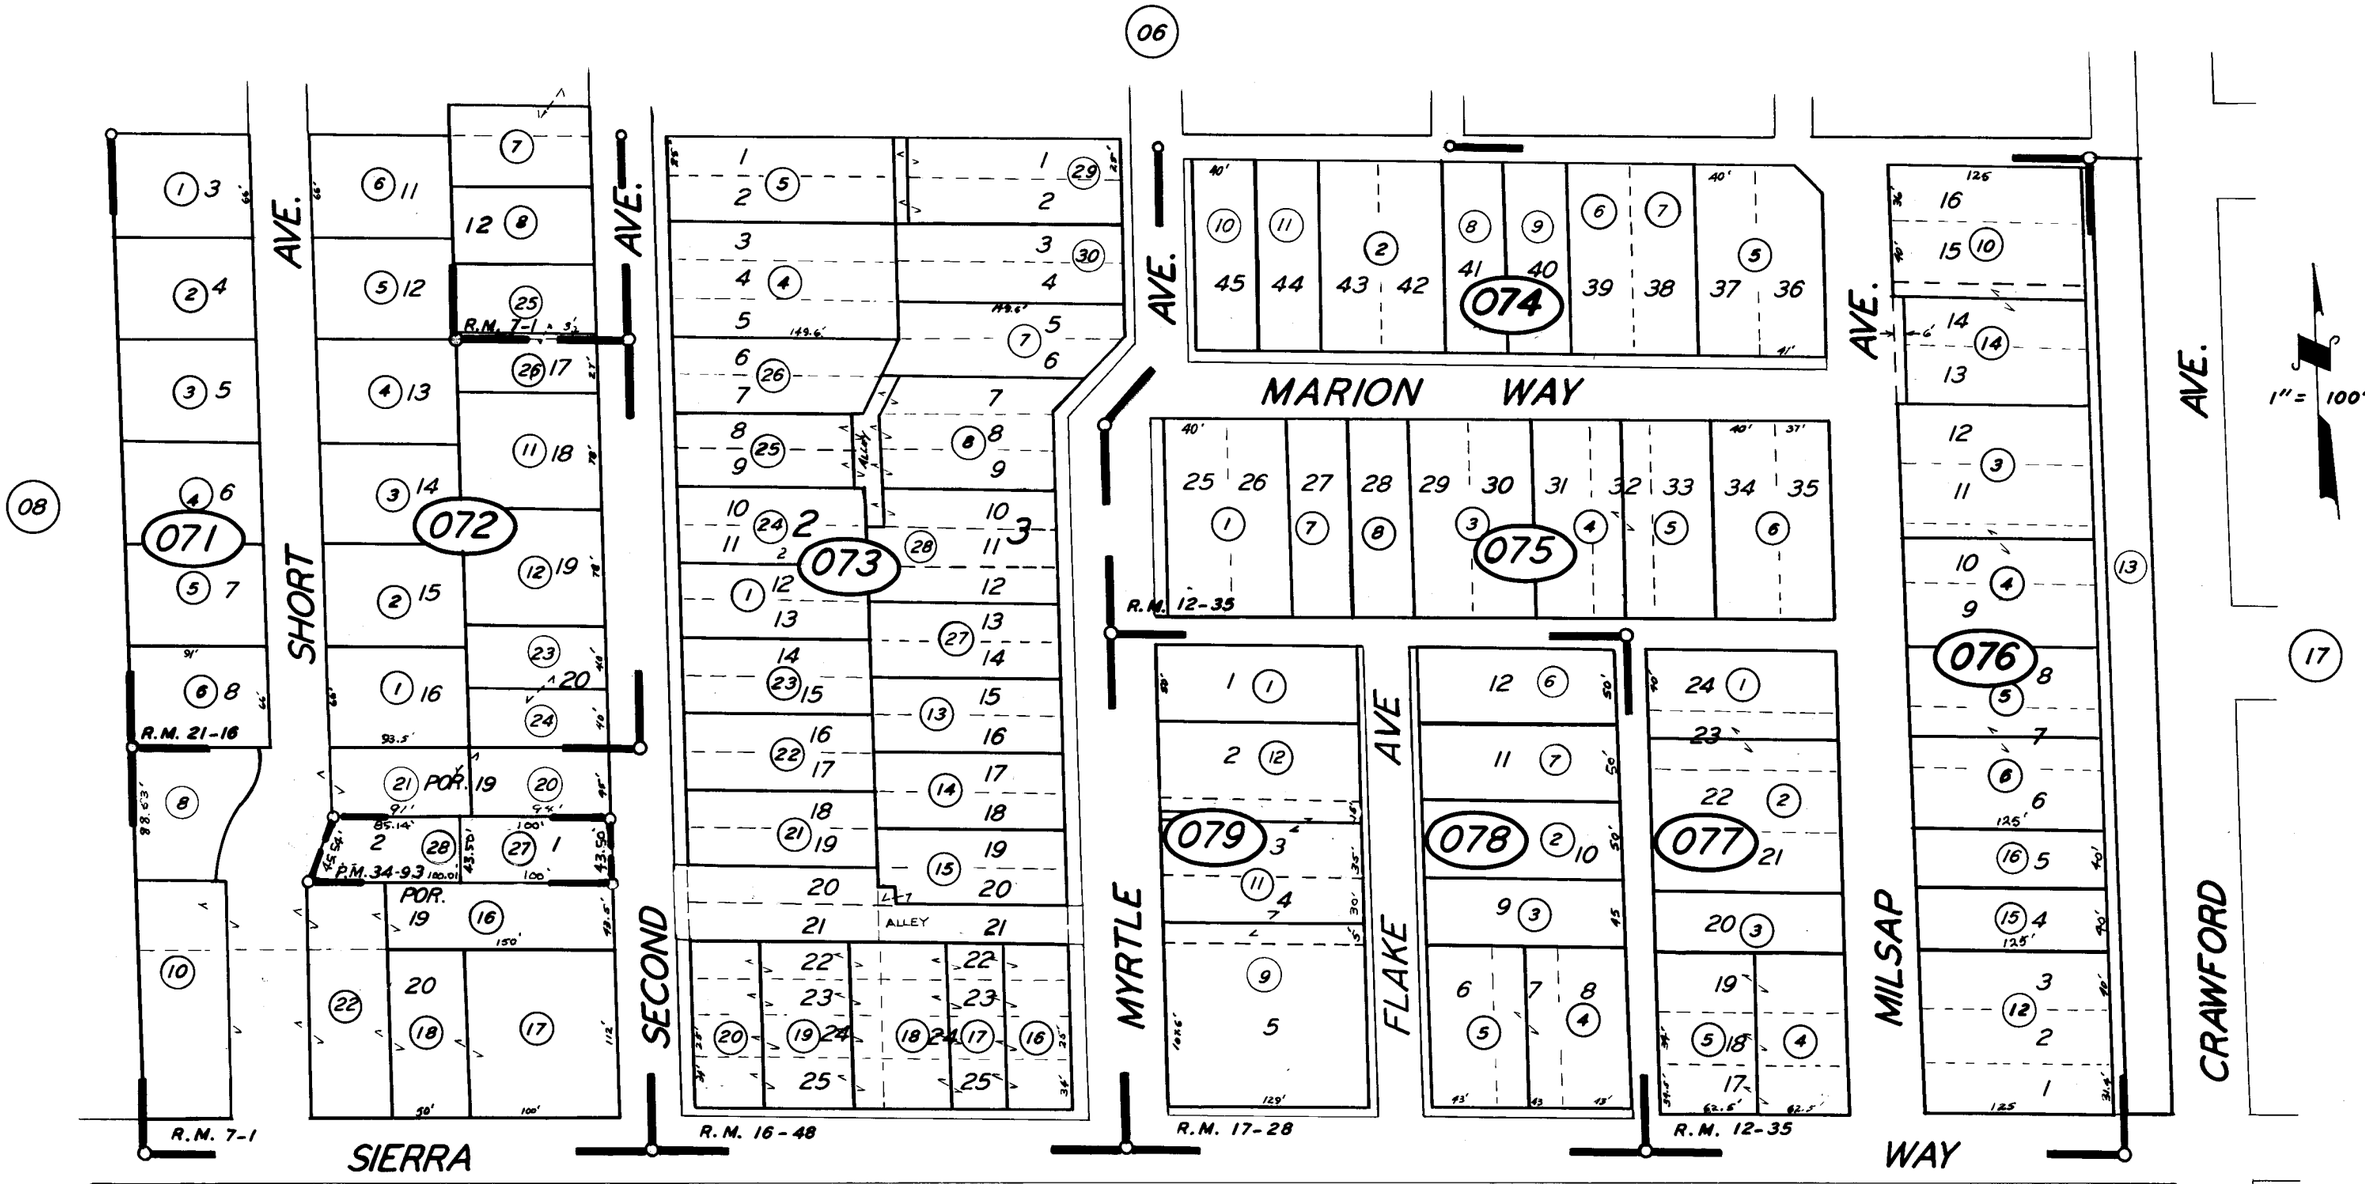

POR. HADEN ADD., R.M. 7-1
POR. MILSAP PARK ADD., R.M. 12-35
POR. HADEN & WELLS ADD., R.M. 16-48
FLAKE SUB., R.M. 17-28
POR. WOMACK & HARDY TR., R.M. 21-16
PARCEL MAP 3391, P.M. 34-93

CITY OF DINUBA
ASSESSOR'S MAPS BK. 18, PG. 07.
COUNTY OF TULARE, CALIF.

NOTE - ASSESSOR'S BLOCK NUMBERS SHOWN IN ELLIPSES
ASSESSOR'S PARCEL NUMBERS SHOWN IN CIRCLES