DISCLAIMER

THIS MAP WAS PREPARED FOR LOCAL PROPERTY ASSESSMENT PURPOSES ONLY. THE PARCELS SHOWN HEREON MAY NOT COMPLY WITH STATE AND LOCAL SUBDIVISION ORDINANCES. NO LIABILITY IS ASSUMED FOR THE USE OF THE INFORMATION HEREON.

REVISED: 11/02/2005
REASON: ADJ. PG. NO.
TECHNICIAN: KMS

S½ OF NE¼ OF SE¼ SEC. 17, T.16S., R.24E., M. D. B. & M.

TAX CODE AREA **18-11**

1-033
1-007

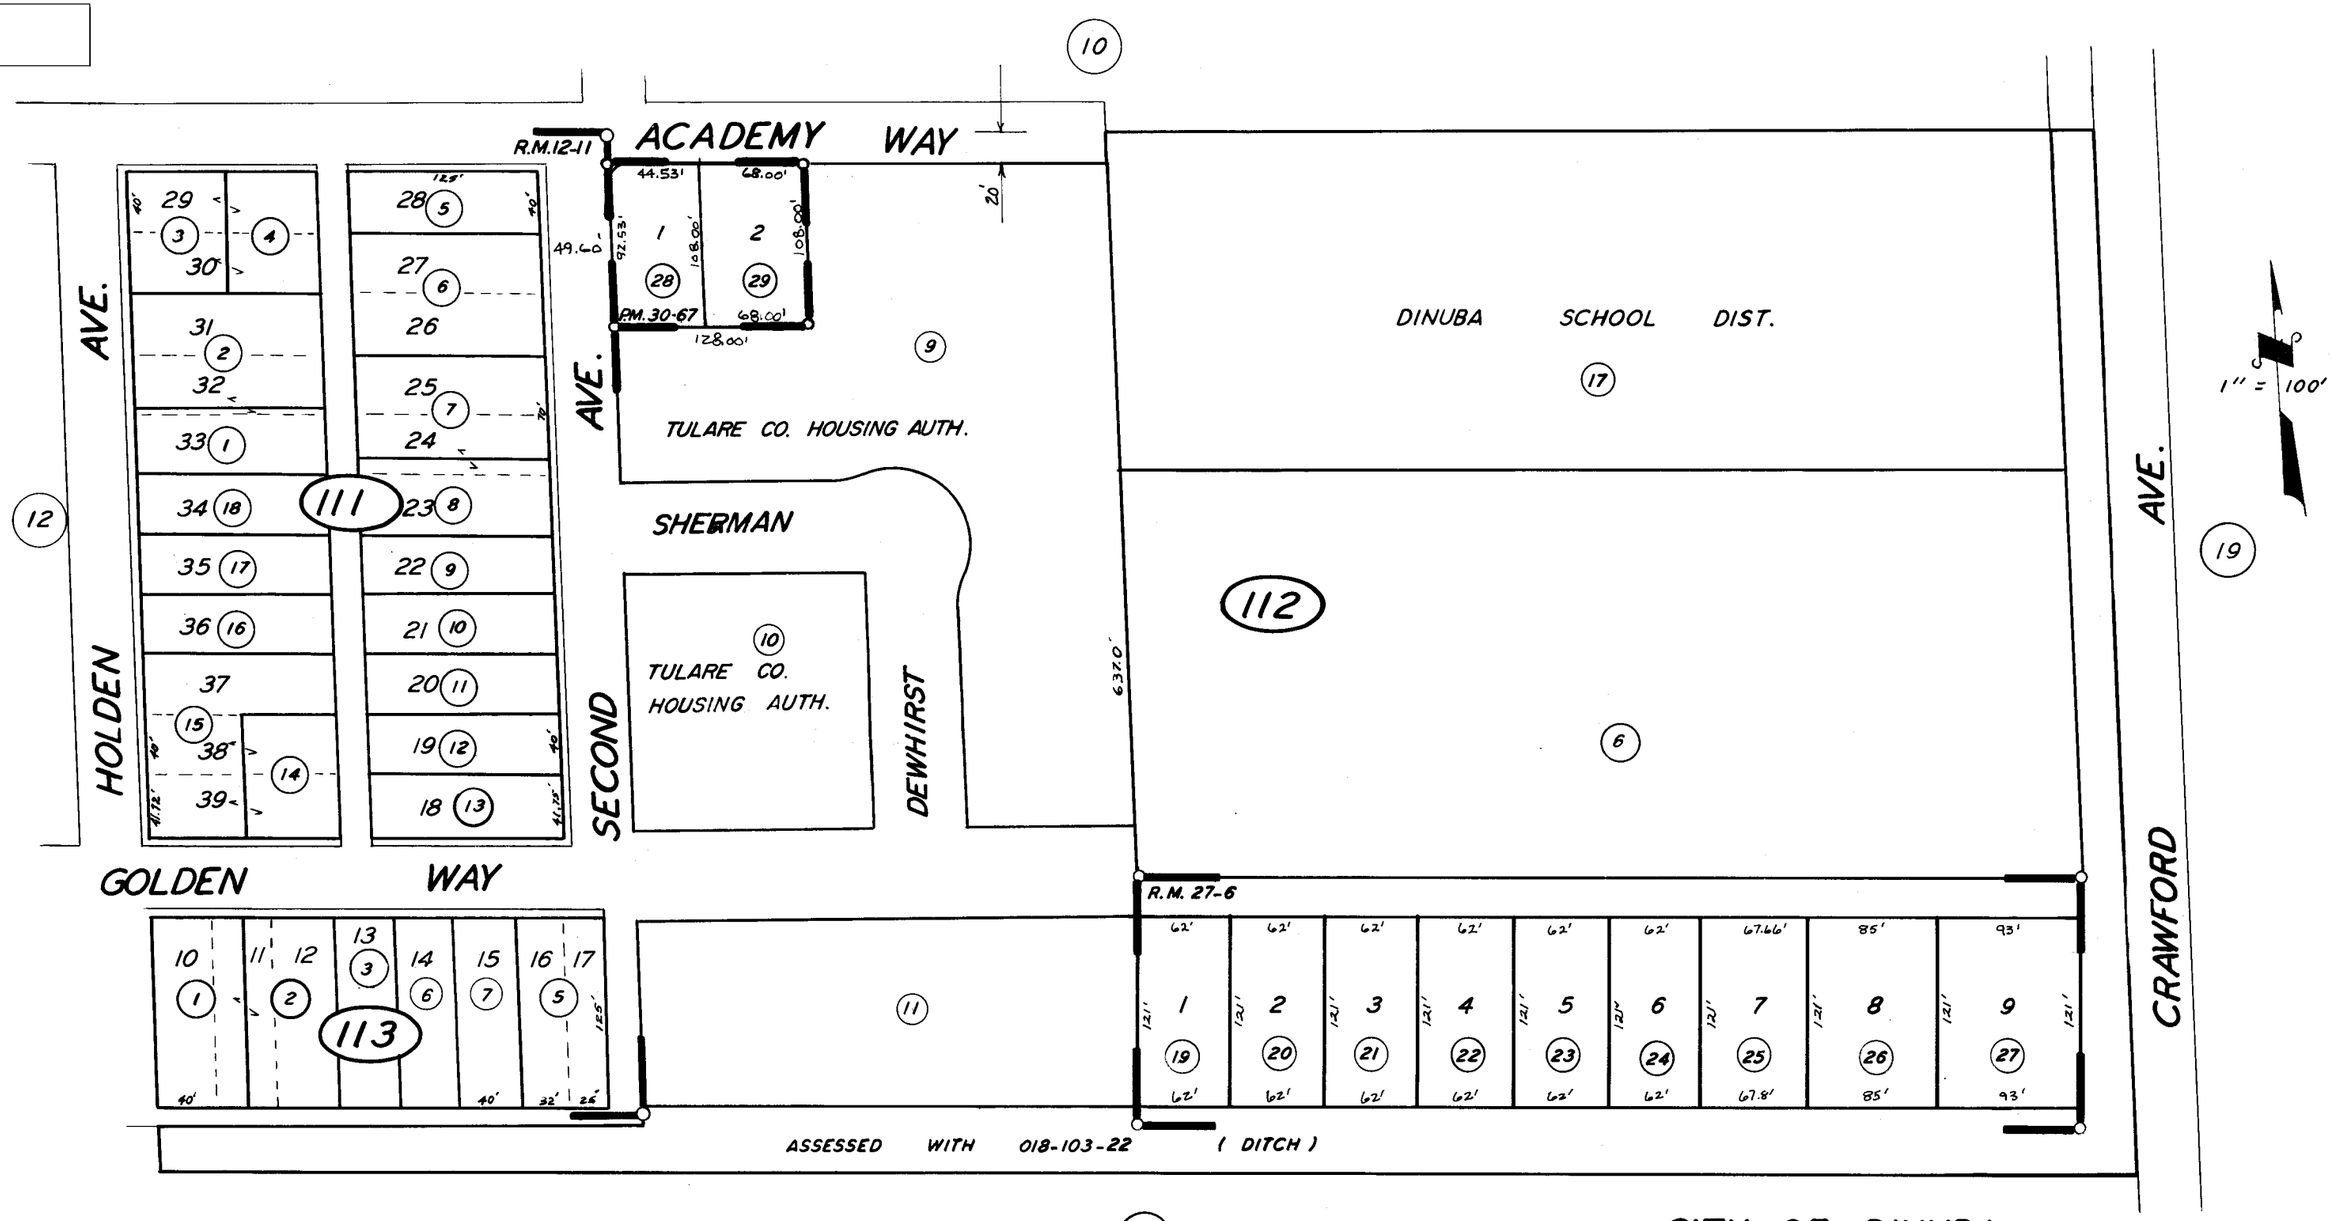

POR. GOLDEN ADD., R.M. 12-11.
ALINE TRACT, R.M. 27-6
PARCEL MAP 2966, P.M. 30-67

CITY OF DINUBA
ASSESSOR'S MAPS BK. 18, PG. 11.
COUNTY OF TULARE, CALIF.

NOTE- ASSESSOR'S BLOCK NUMBERS SHOWN IN ELLIPSES
ASSESSOR'S PARCEL NUMBERS SHOWN IN CIRCLES

1959