S½ OF NW¼ OF SE ¼ SEC. 17, T.16S., R.24E., M. D. B. & M.

TAX CODE AREA **18-12**
1-007

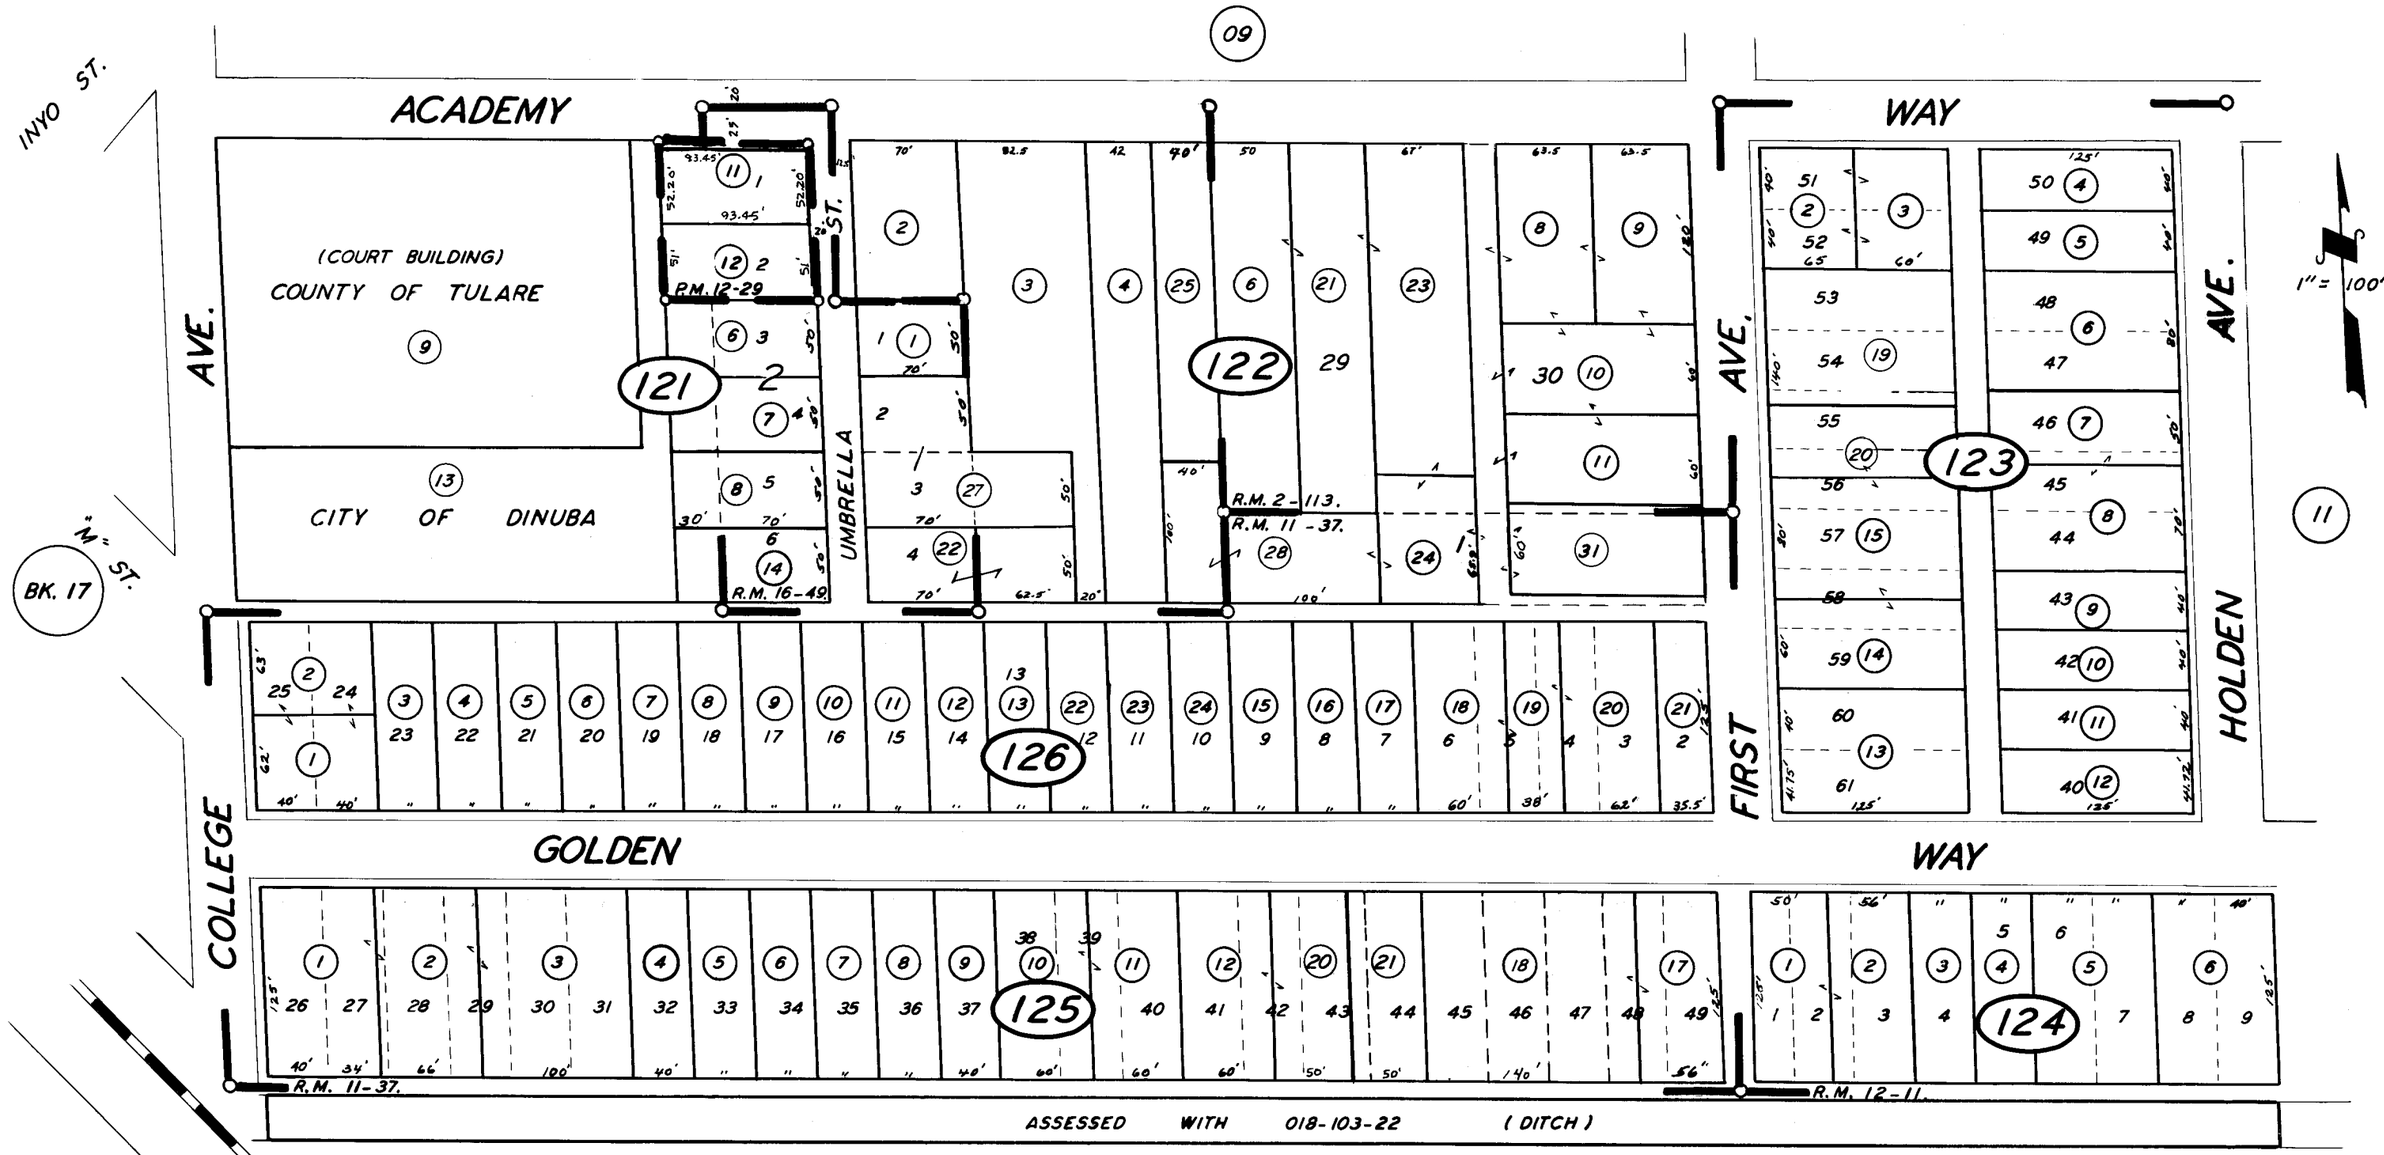

POR. HADEN & BOONE ADD., R.M. 2-113
HIGH SCHOOL ADD., R.M. 11-37
GOLDEN ADD., R.M. 12-11
PATTERSON SUB., R.M. 16-49
PARCEL MAP 1128, R.M. 12-29

CITY OF DINUBA
ASSESSOR'S MAPS BK. 18, PG. 12.
COUNTY OF TULARE, CALIF.

NOTE- ASSESSOR'S BLOCK NUMBERS SHOWN IN ELLIPSES
ASSESSOR'S PARCEL NUMBERS SHOWN IN CIRCLES

1959