DISCLAIMER

THIS MAP WAS PREPARED FOR LOCAL PROPERTY ASSESSMENT PURPOSES ONLY. THE PARCELS SHOWN HEREON MAY NOT COMPLY WITH STATE AND LOCAL SUBDIVISION ORDINANCES. NO LIABILITY IS ASSUMED FOR THE USE OF THE INFORMATION HEREON.

REVISED: 09/18/2007
REASON: 2007-IREVIEW
CAD TECH: JLC

S½ OF NW¼ OF SE¼ SEC. 17, T.16S., R.24E., M. D. B. & M.

TAX CODE AREA 018-12
001-007
001-047

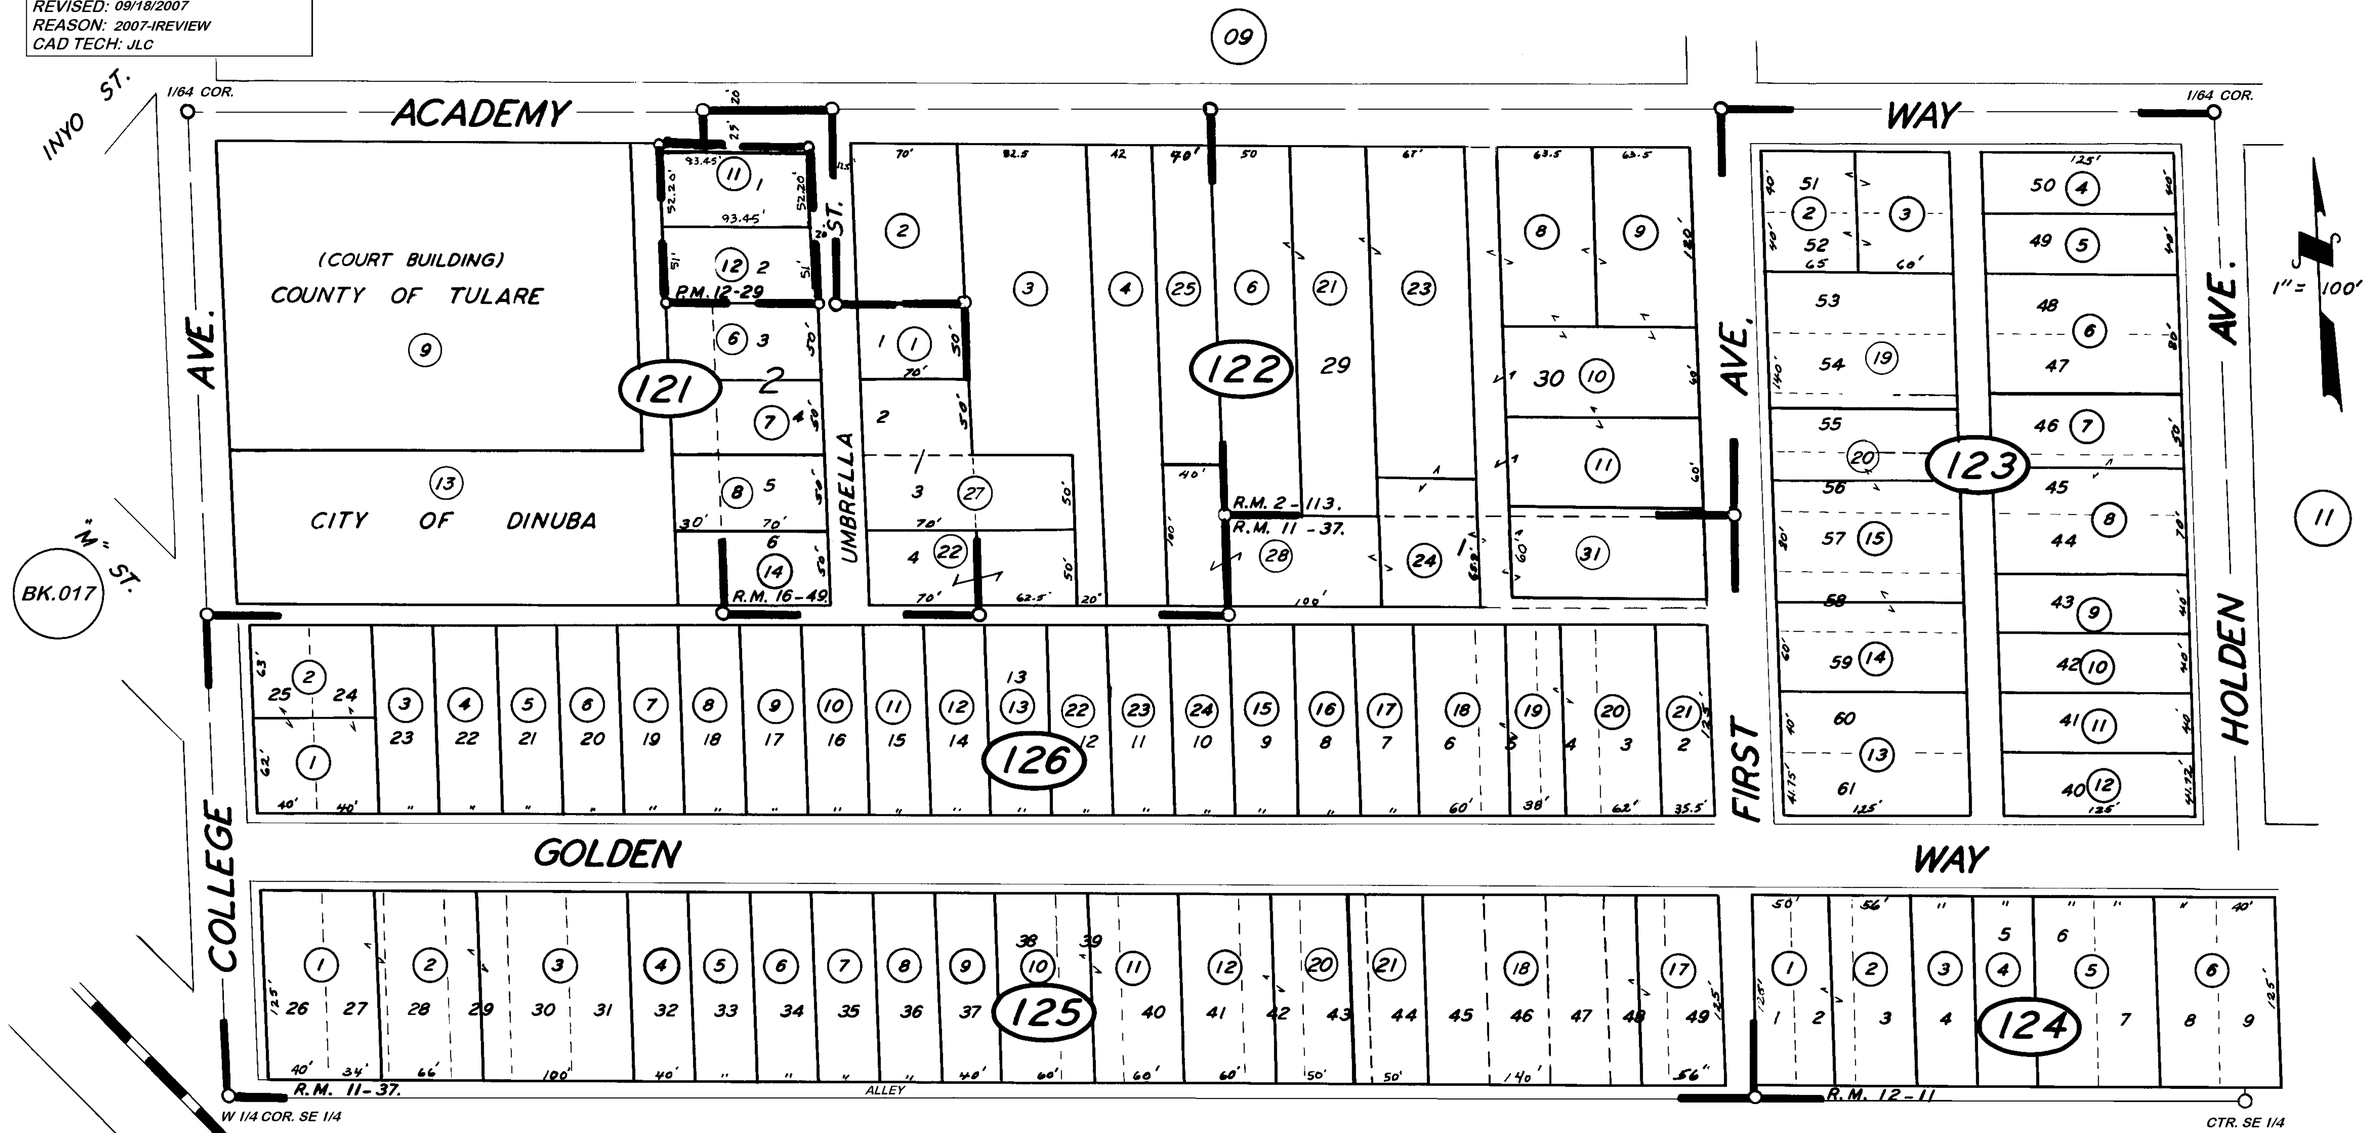

POR. HADEN & BOONE ADD., R.M. 2-113
HIGH SCHOOL ADD., R.M. 11-37
GOLDEN ADD., R.M. 12-11
PATTERSON SUB., R.M. 16-49
PARCEL MAP 1128, R.M. 12-29

21

CITY OF DINUBA
ASSESSOR'S MAPS BK. 18, PG. 12
COUNTY OF TULARE, CALIF.

NOTE- ASSESSOR'S BLOCK NUMBERS SHOWN IN ELLIPSES
ASSESSOR'S PARCEL NUMBERS SHOWN IN CIRCLES

1959