S1/2 OF SE1/4 SEC.17, T.16S., R.24E., M.D.B.&M.

Tax Area Codes 018–13
001–006
001–007
001–047

DISCLAIMER
THIS MAP WAS PREPARED FOR LOCAL PROPERTY ASSESSMENT PURPOSES ONLY AND THE PARCELS SHOWN HEREON MAY NOT COMPLY WITH STATE AND LOCAL SUBDIVISION ORDINANCES, AND NO LIABILITY IS ASSUMED FOR THE USE OF THE INFORMATION SHOWN HEREON.

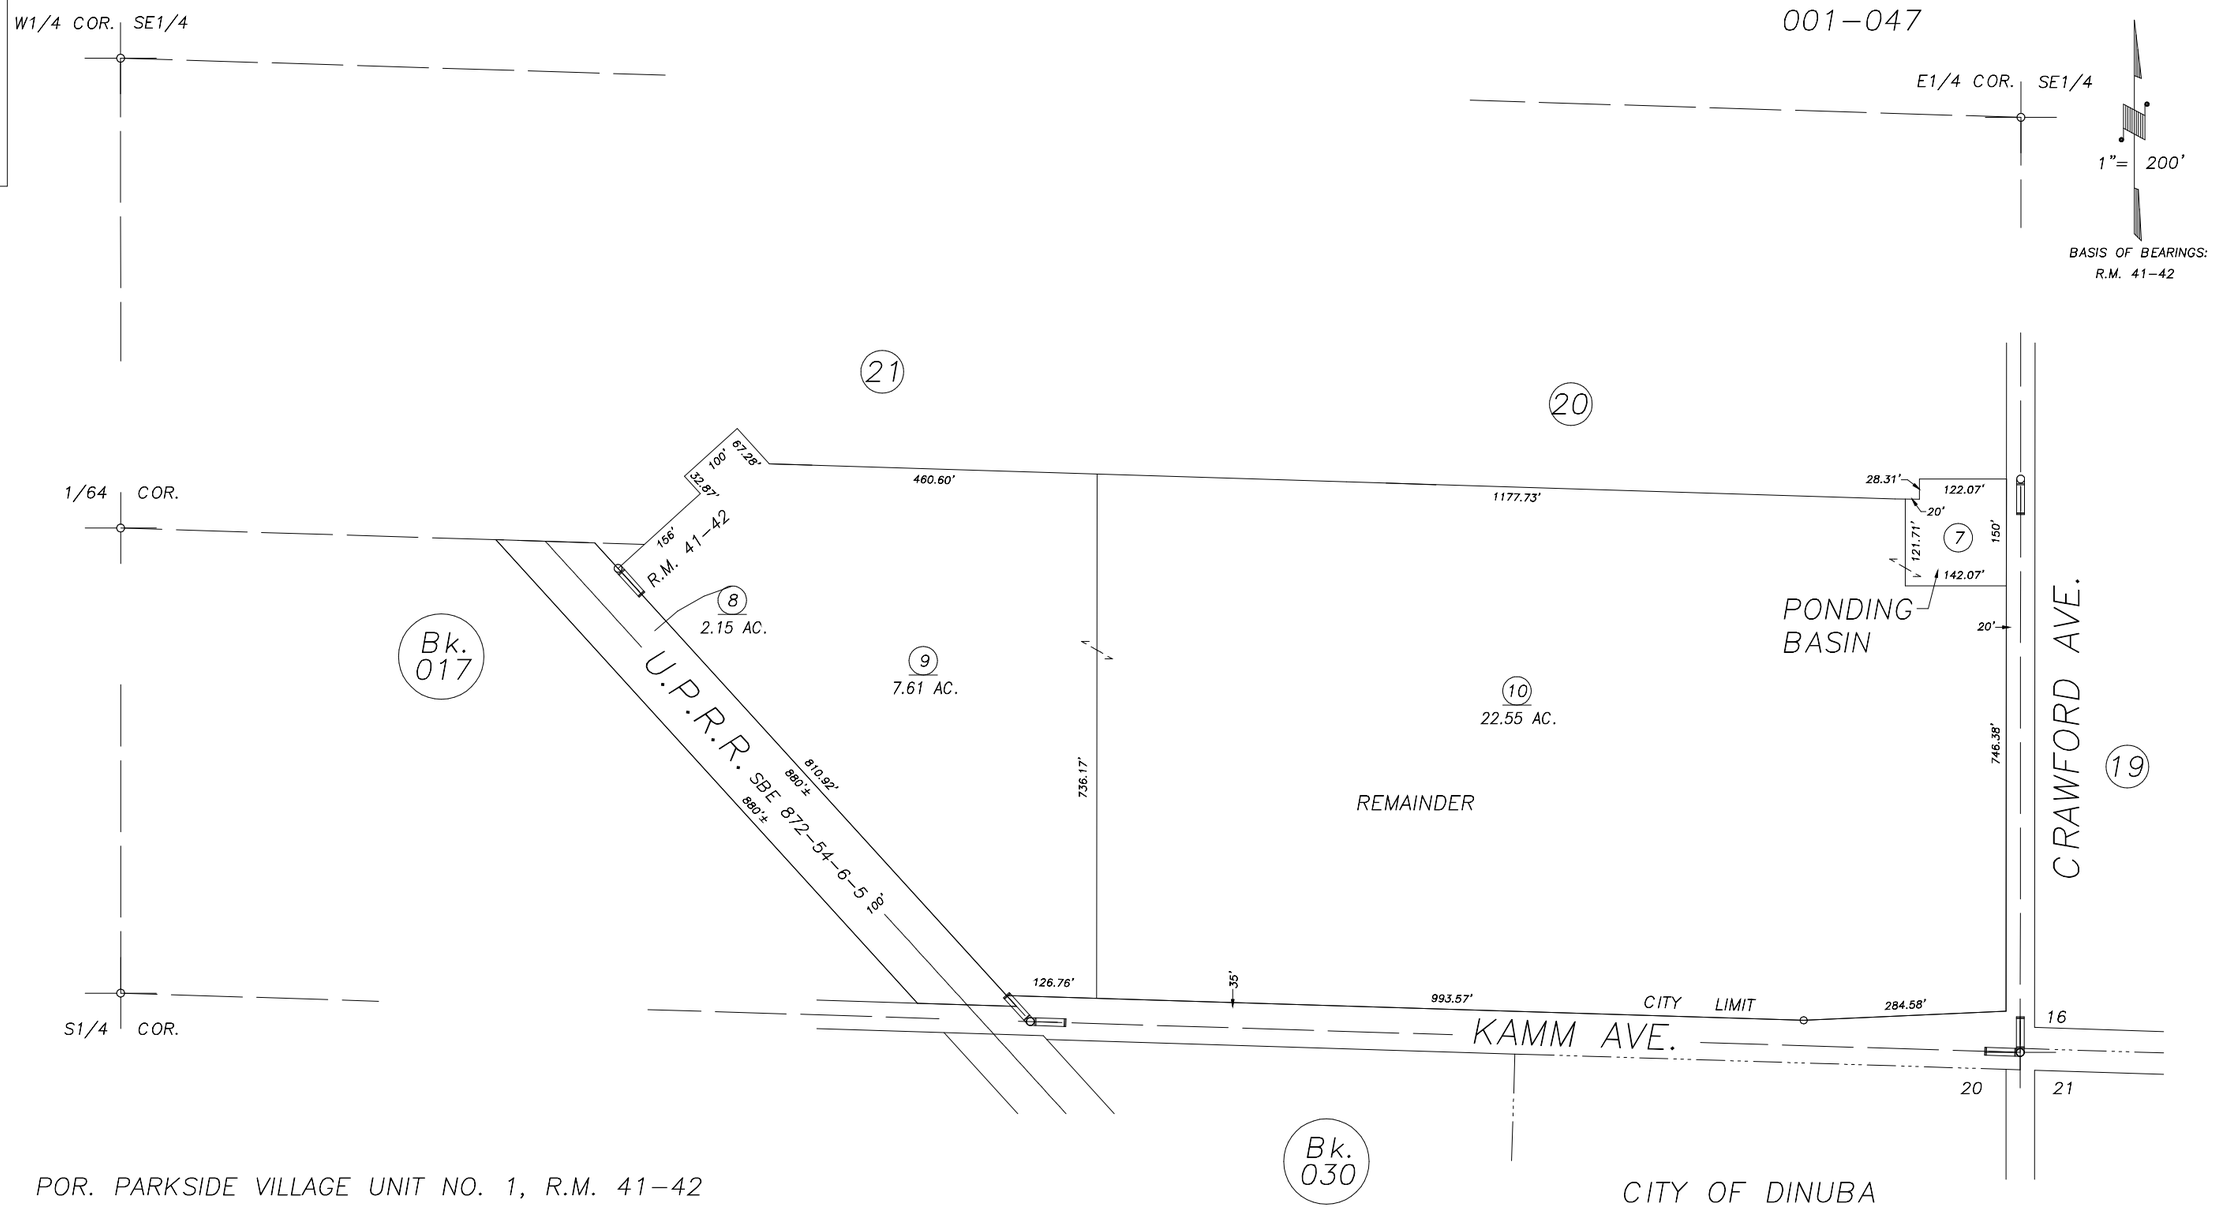

POR. PARKSIDE VILLAGE UNIT NO. 1, R.M. 41–42

CITY OF DINUBA
ASSESSOR'S MAPS BK.018 , PG.13
COUNTY OF TULARE, CALIFORNIA, U.S.A.

NOTE: Assessor's Parcel Numbers Shown in Circles (1)
Assessor's Block Numbers Shown in Elipses (123)

REVISION	DATE	TECH
T.R.A.C. CHANGE	07/17/2006	PHN