DISCLAIMER

THIS MAP WAS PREPARED FOR LOCAL PROPERTY ASSESSMENT PURPOSES ONLY. THE PARCELS SHOWN HEREON MAY NOT COMPLY WITH STATE AND LOCAL SUBDIVISION ORDINANCES. NO LIABILITY IS ASSUMED FOR THE USE OF THE INFORMATION HEREON.

REVISED: 09/17/2010
REASON: ADJ. PG. UPDATE
CAD TECH: CBT

S½ OF SW¼ OF NW¼ SEC. 16., T. 16 S., R. 24 E., M. D. B. & M.

TAX CODE AREA 018-17

001-033 001-048
072-000 072-005

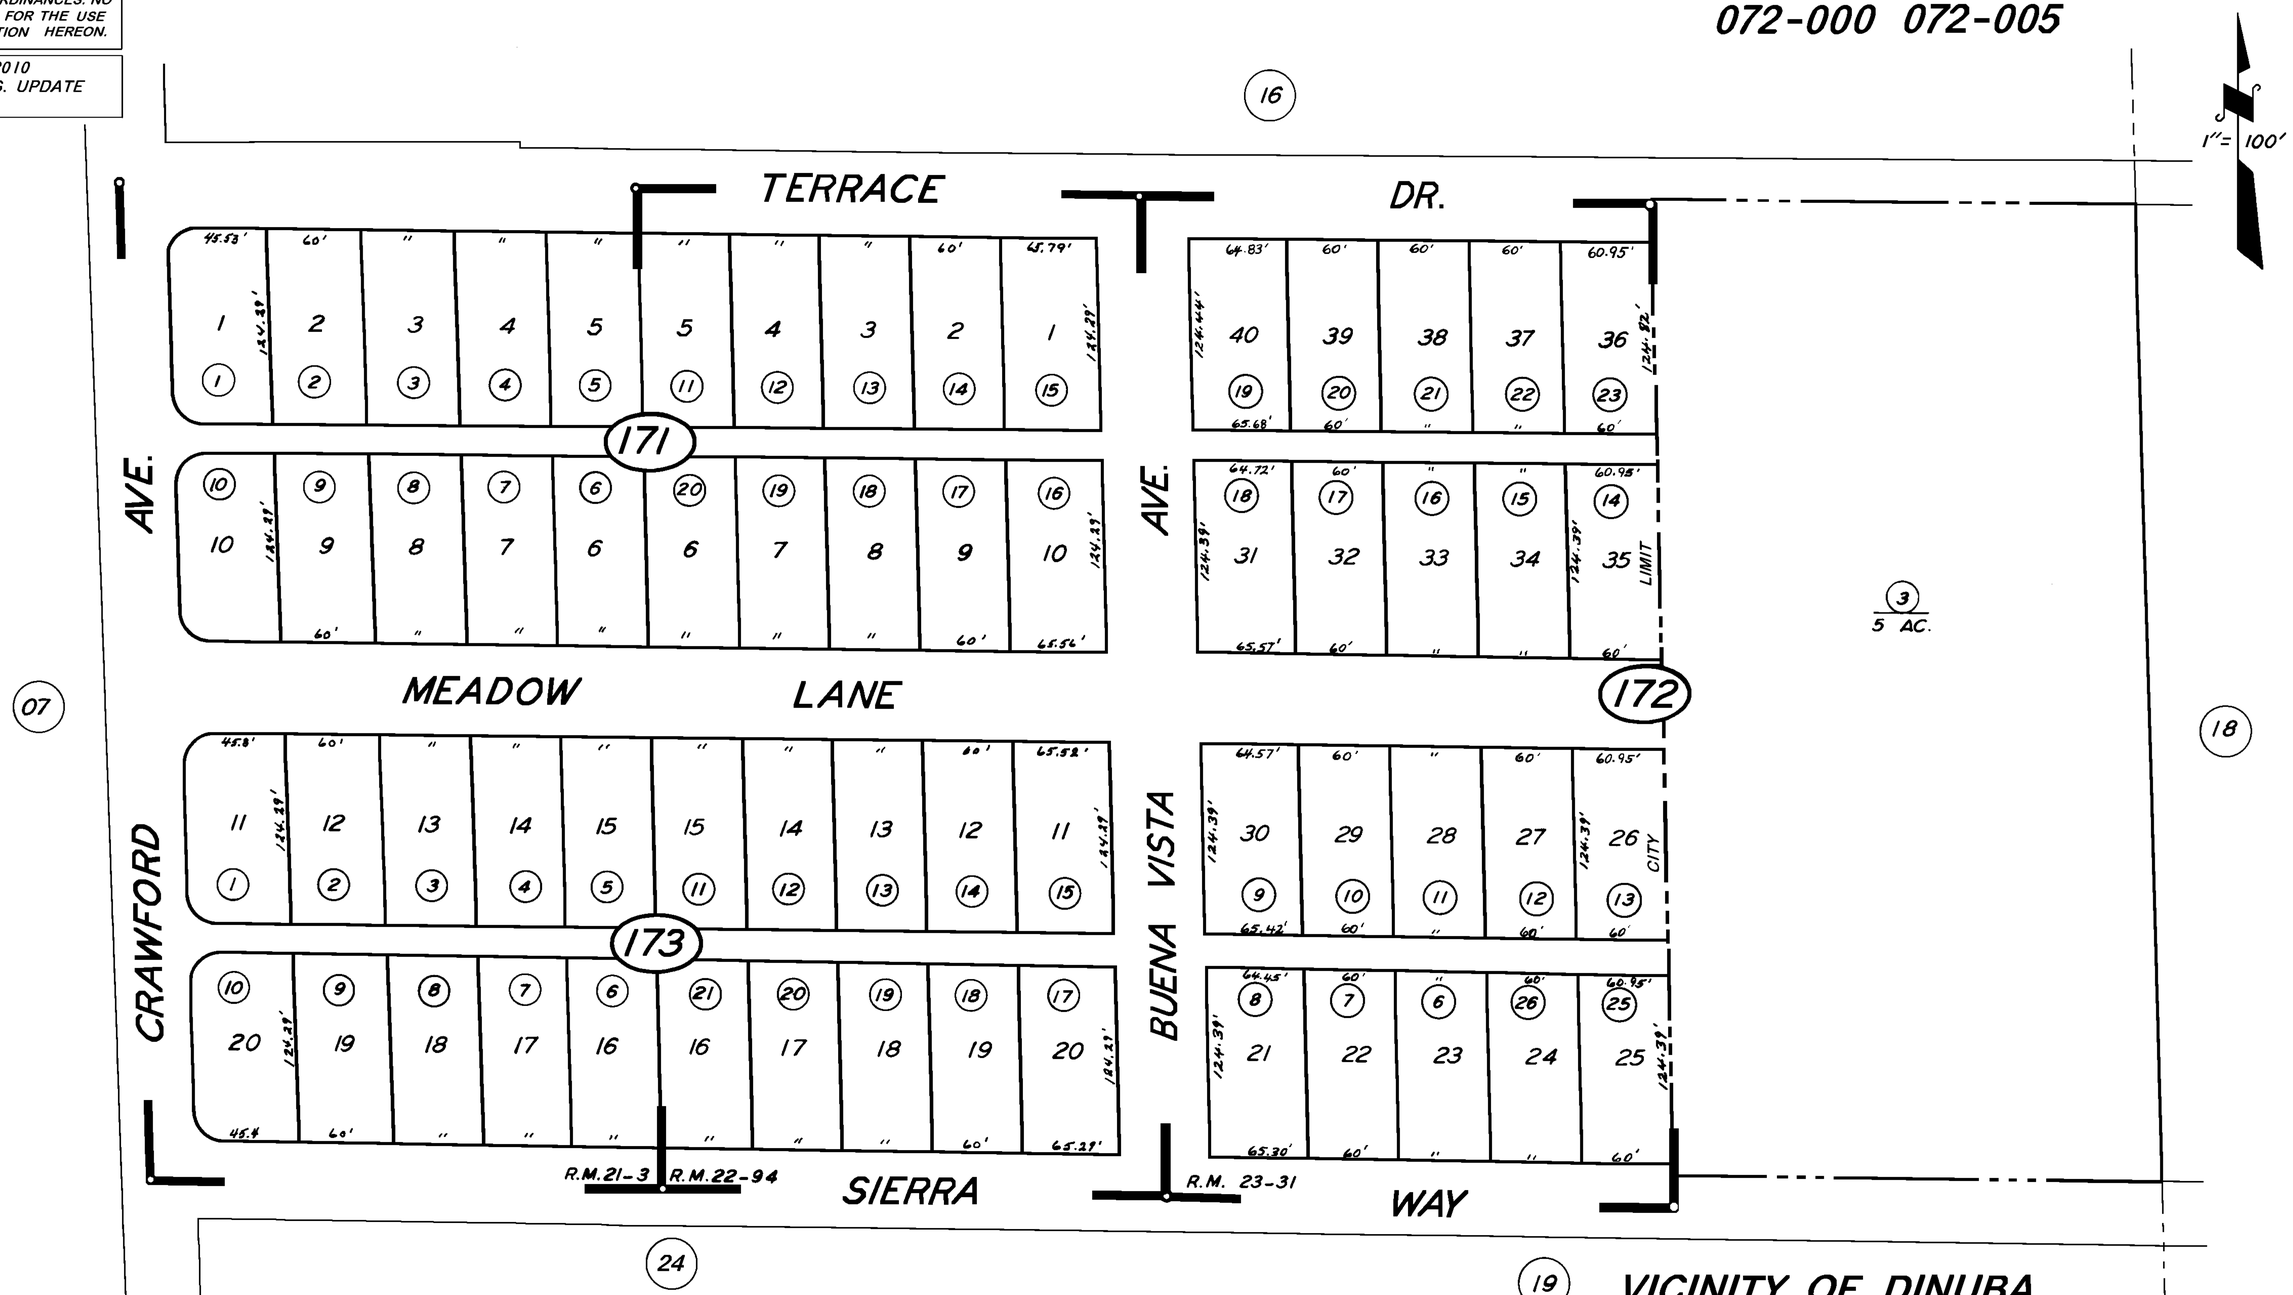

SIERRA HEIGHTS NO. 2, R.M. 23-31
POR. SIERRA VISTA TRACT, R.M. 21-3
SIERRA HEIGHTS, R.M. 22-94

NOTE — ASSESSOR'S BLOCK NUMBERS SHOWN IN ELLIPSES
ASSESSOR'S PARCEL NUMBERS SHOWN IN CIRCLES

VICINITY OF DINUBA

ASSESSOR'S MAPS BK. 018, PG. 17
COUNTY OF TULARE, CALIF.