S1/2 SEC.16, T.16S., R.24E., M.D.B.&M.

Tax Area Codes 018–19
072–000 001–048
001–041 001–047

DISCLAIMER

THIS MAP WAS PREPARED FOR LOCAL PROPERTY ASSESSMENT PURPOSES ONLY AND THE PARCELS SHOWN HEREON MAY NOT COMPLY WITH STATE AND LOCAL SUBDIVISION ORDINANCES, AND NO LIABILITY IS ASSUMED FOR THE USE OF THE INFORMATION SHOWN HEREON.

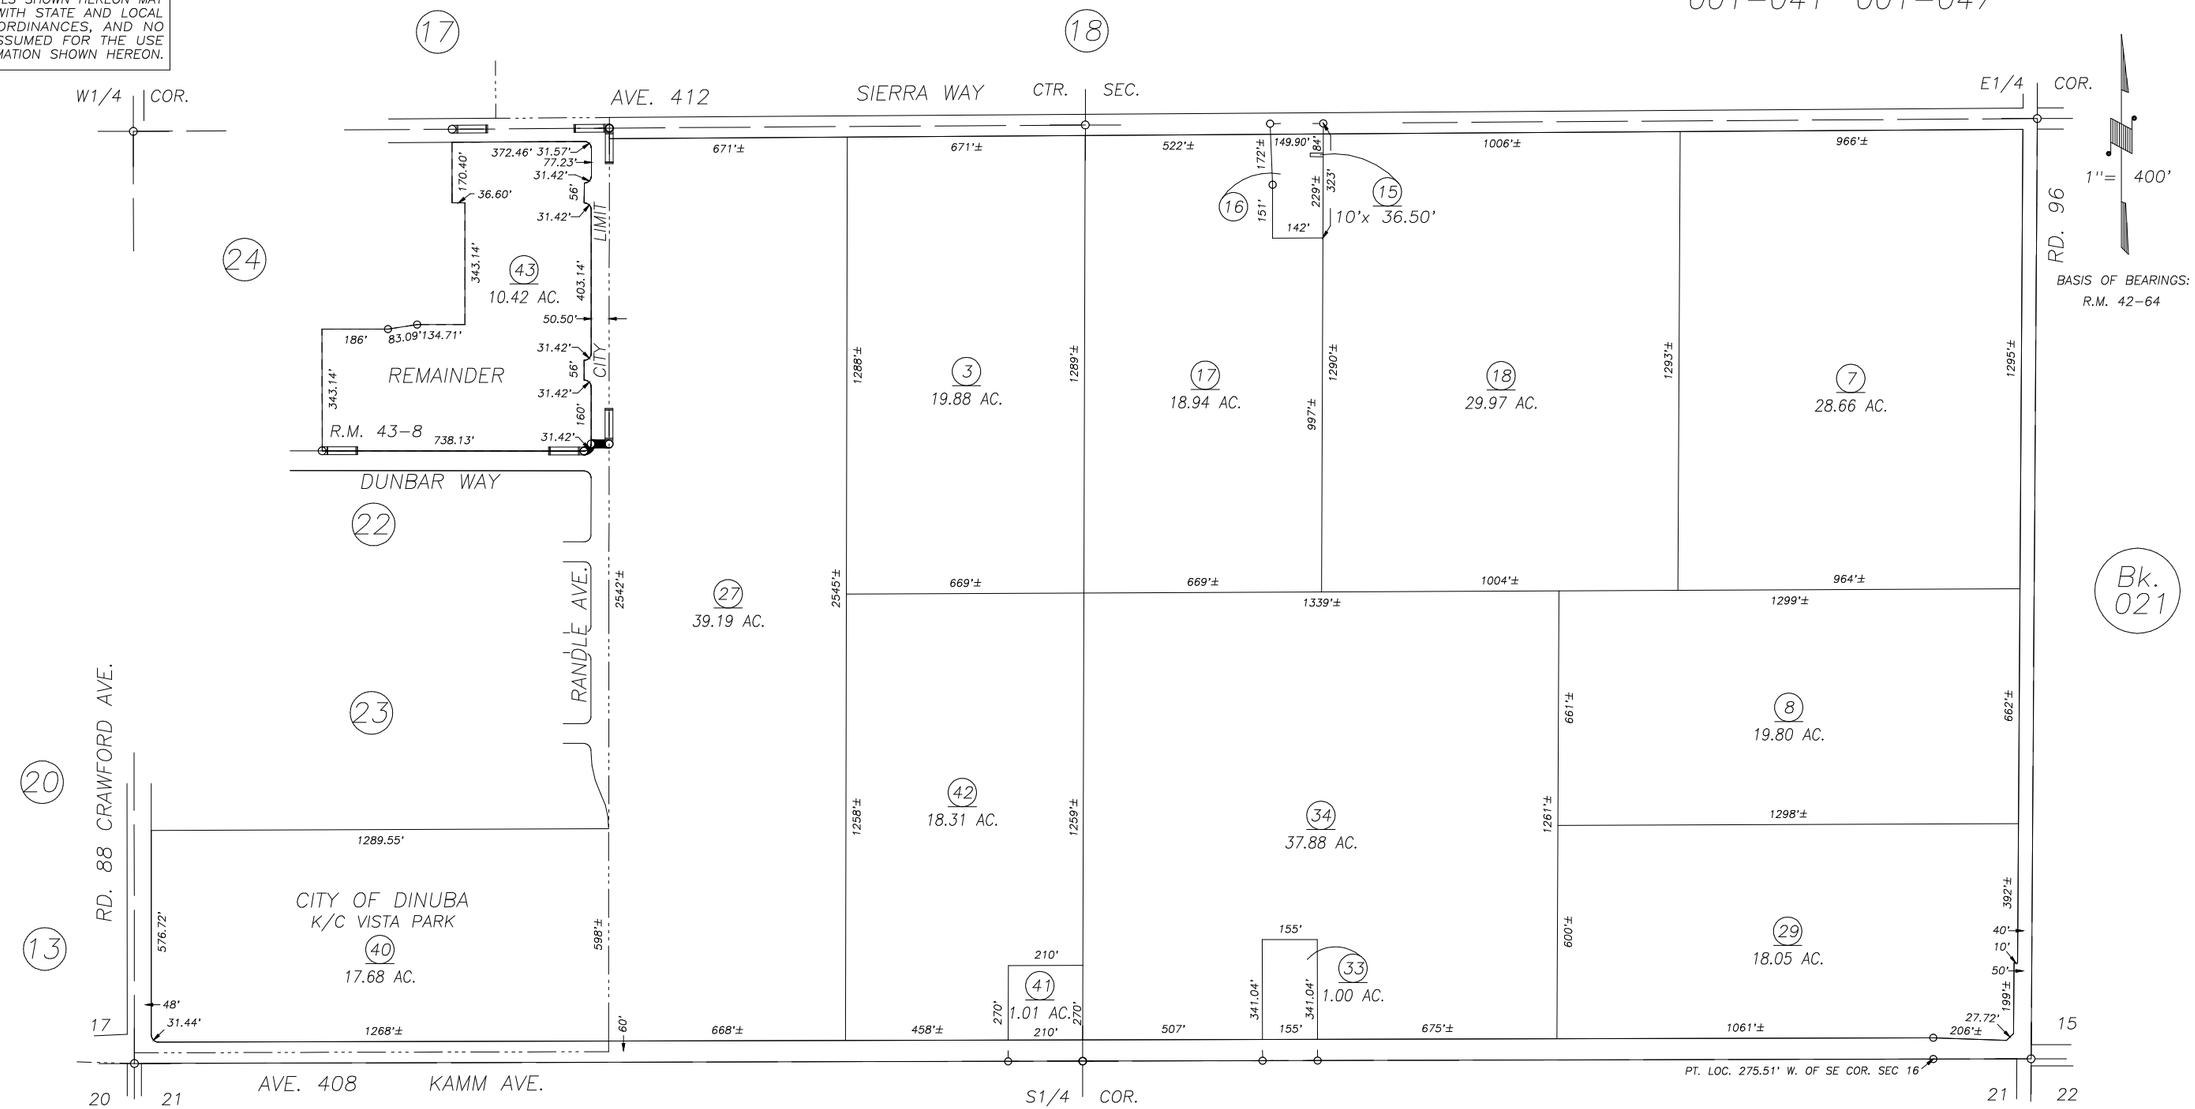

POR. MUIRFIELD TRACT, PHASE 1, R.M. 42–64
POR. MUIRFIELD TRACT – PHASE 2, R.M. 43–8

VICINITY OF DINUBA
ASSESSOR'S MAPS BK. 018 , PG. 19
COUNTY OF TULARE, CALIFORNIA, U.S.A.

NOTE: Assessor's Parcel Numbers Shown in Circles (1)
Assessor's Block Numbers Shown in Elipses (123)

REVISION	DATE	TECH
2010–0017126	09/17/2010	CBT