DISCLAIMER

THIS MAP WAS PREPARED FOR LOCAL PROPERTY ASSESSMENT PURPOSES ONLY AND THE PARCELS SHOWN HEREON MAY NOT COMPLY WITH STATE AND LOCAL SUBDIVISION ORDINANCES. THE LIABILITY IS ASSUMED FOR THE USE OF THE INFORMATION SHOWN HEREON.

N1/2 OF SE1/4 OF SE1/4 SEC. 17, T.16S., R.24E., M.D.B.&M.

Tax Area Codes 018–20
001–047

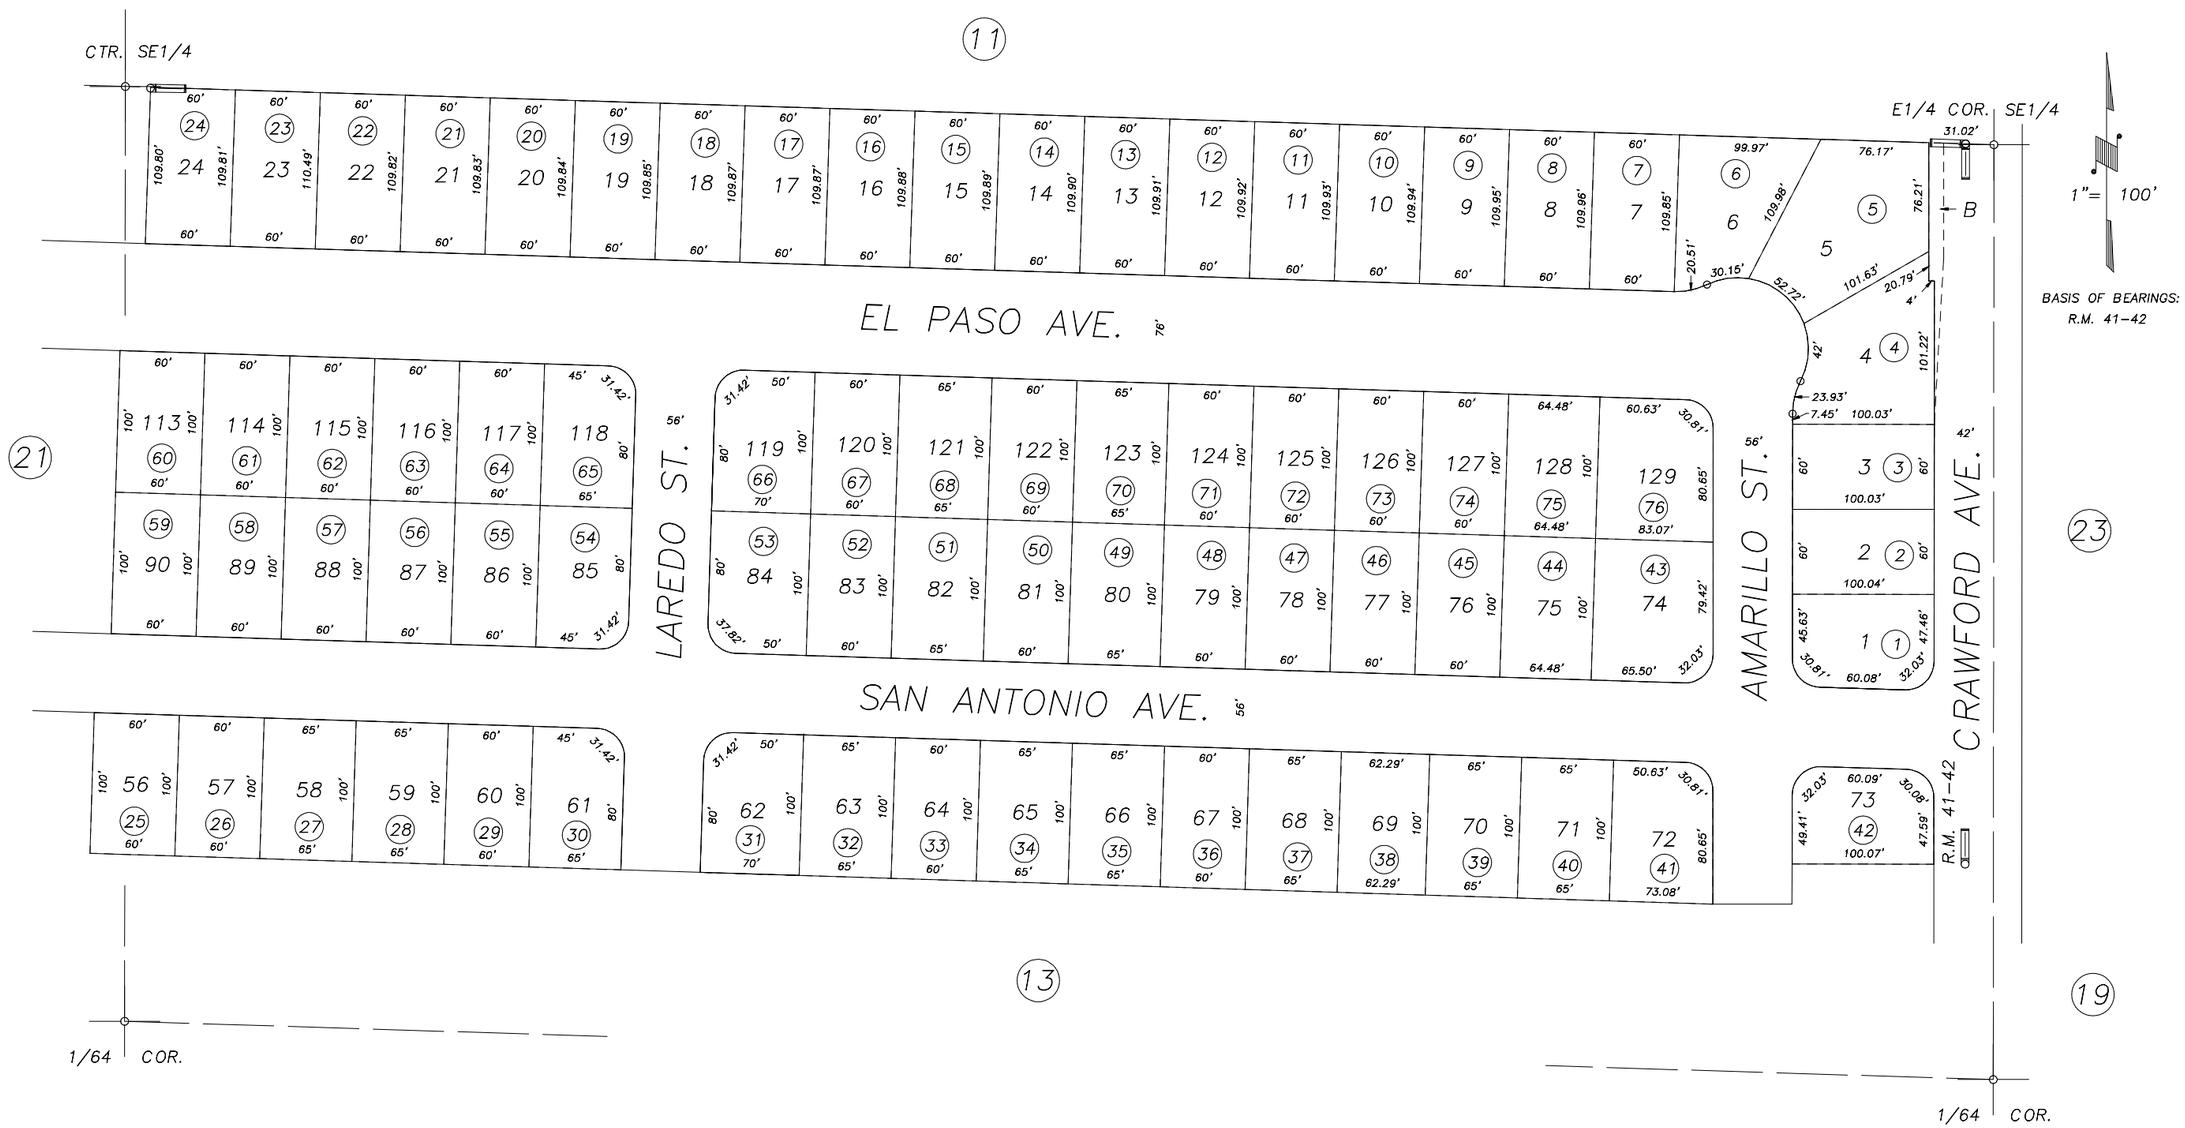

POR. PARKSIDE VILLAGE UNIT NO. 1, R.M. 41–42

CITY OF DINUBA
ASSESSOR'S MAPS BK.018 , PG.20
COUNTY OF TULARE, CALIFORNIA, U.S.A.

NOTE: Assessor's Parcel Numbers Shown in Circles (1)
Assessor's Block Numbers Shown in Elipses (123)

REVISION	DATE	TECH
ADJ. PG. UPDATE	05/21/2008	JRS