N1/2 OF SW1/4 OF SE1/4 SEC. 17, T.16S., R.24E., M.D.B.&M.

Tax Area Codes 018–21
001–007
001–044
001–047

DISCLAIMER

THIS MAP WAS PREPARED FOR LOCAL PROPERTY ASSESSMENT PURPOSES ONLY AND THE PARCELS SHOWN HEREON MAY NOT COMPLY WITH STATE AND LOCAL SUBDIVISION ORDINANCES, AND NO LIABILITY IS ASSUMED FOR THE USE OF THE INFORMATION SHOWN HEREON.

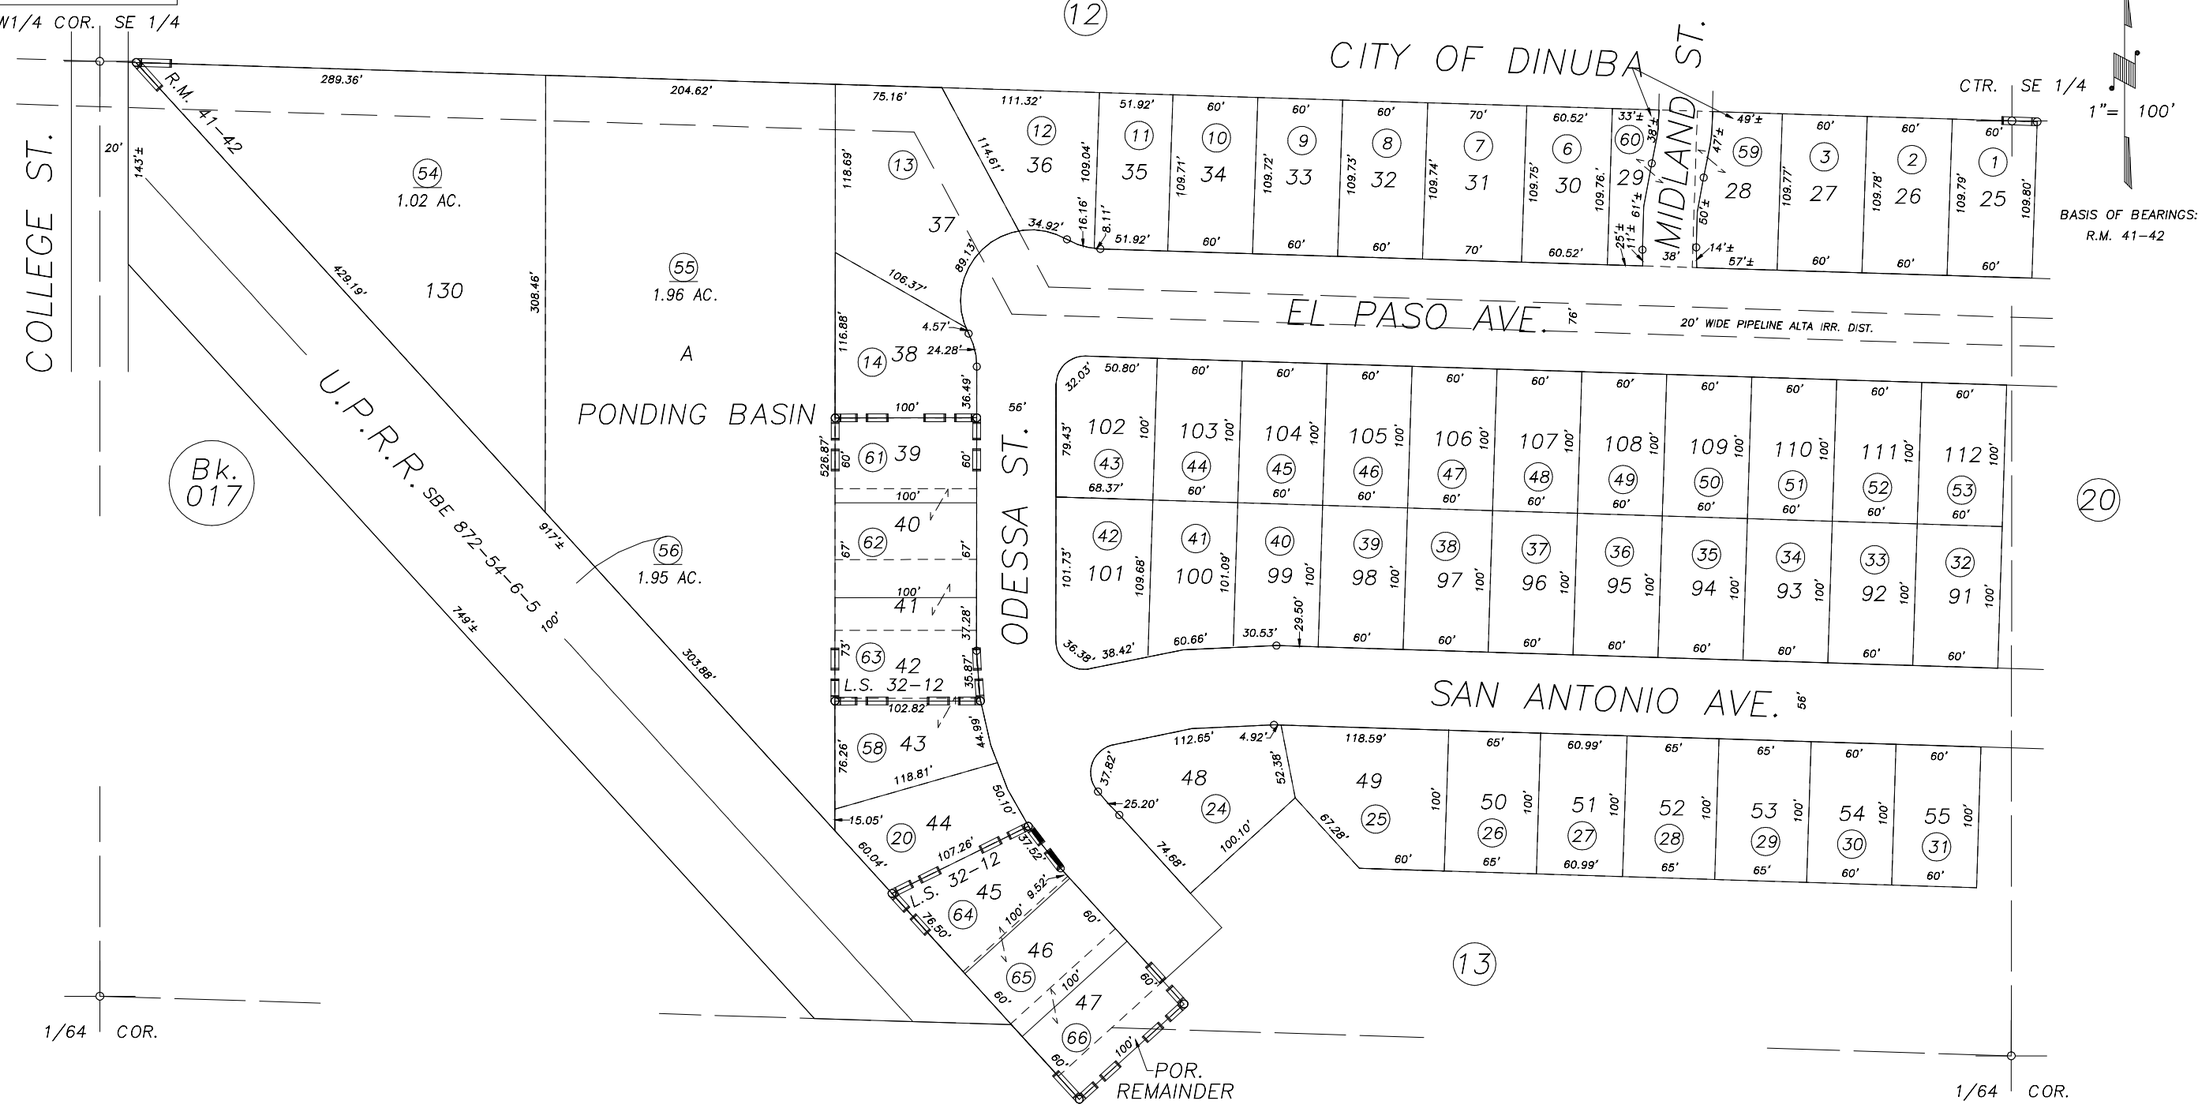

POR. PARKSIDE VILLAGE UNIT NO. 1, R.M. 41–42
RECORD OF SURVEY, L.S. 32–12

CITY OF DINUBA
ASSESSOR'S MAPS BK.018 , PG21
COUNTY OF TULARE, CALIFORNIA, U.S.A.

NOTE: Assessor's Parcel Numbers Shown in Circles (1)
Assessor's Block Numbers Shown in Elipses (123)

REVISION	DATE	TECH
2013–0042915	01/24/2014	NFL