N1/2 OF NW1/4 OF SW1/4 SEC.16, T.16S., R.24E., M.D.B.&M.

Tax Area Codes 018–24
001–048
001–033

DISCLAIMER

THIS MAP WAS PREPARED FOR LOCAL PROPERTY ASSESSMENT PURPOSES ONLY AND THE PARCELS SHOWN HEREON MAY NOT COMPLY WITH STATE AND LOCAL SUBDIVISION ORDINANCES, AND NO LIABILITY IS ASSUMED FOR THE USE OF THE INFORMATION SHOWN HEREON.

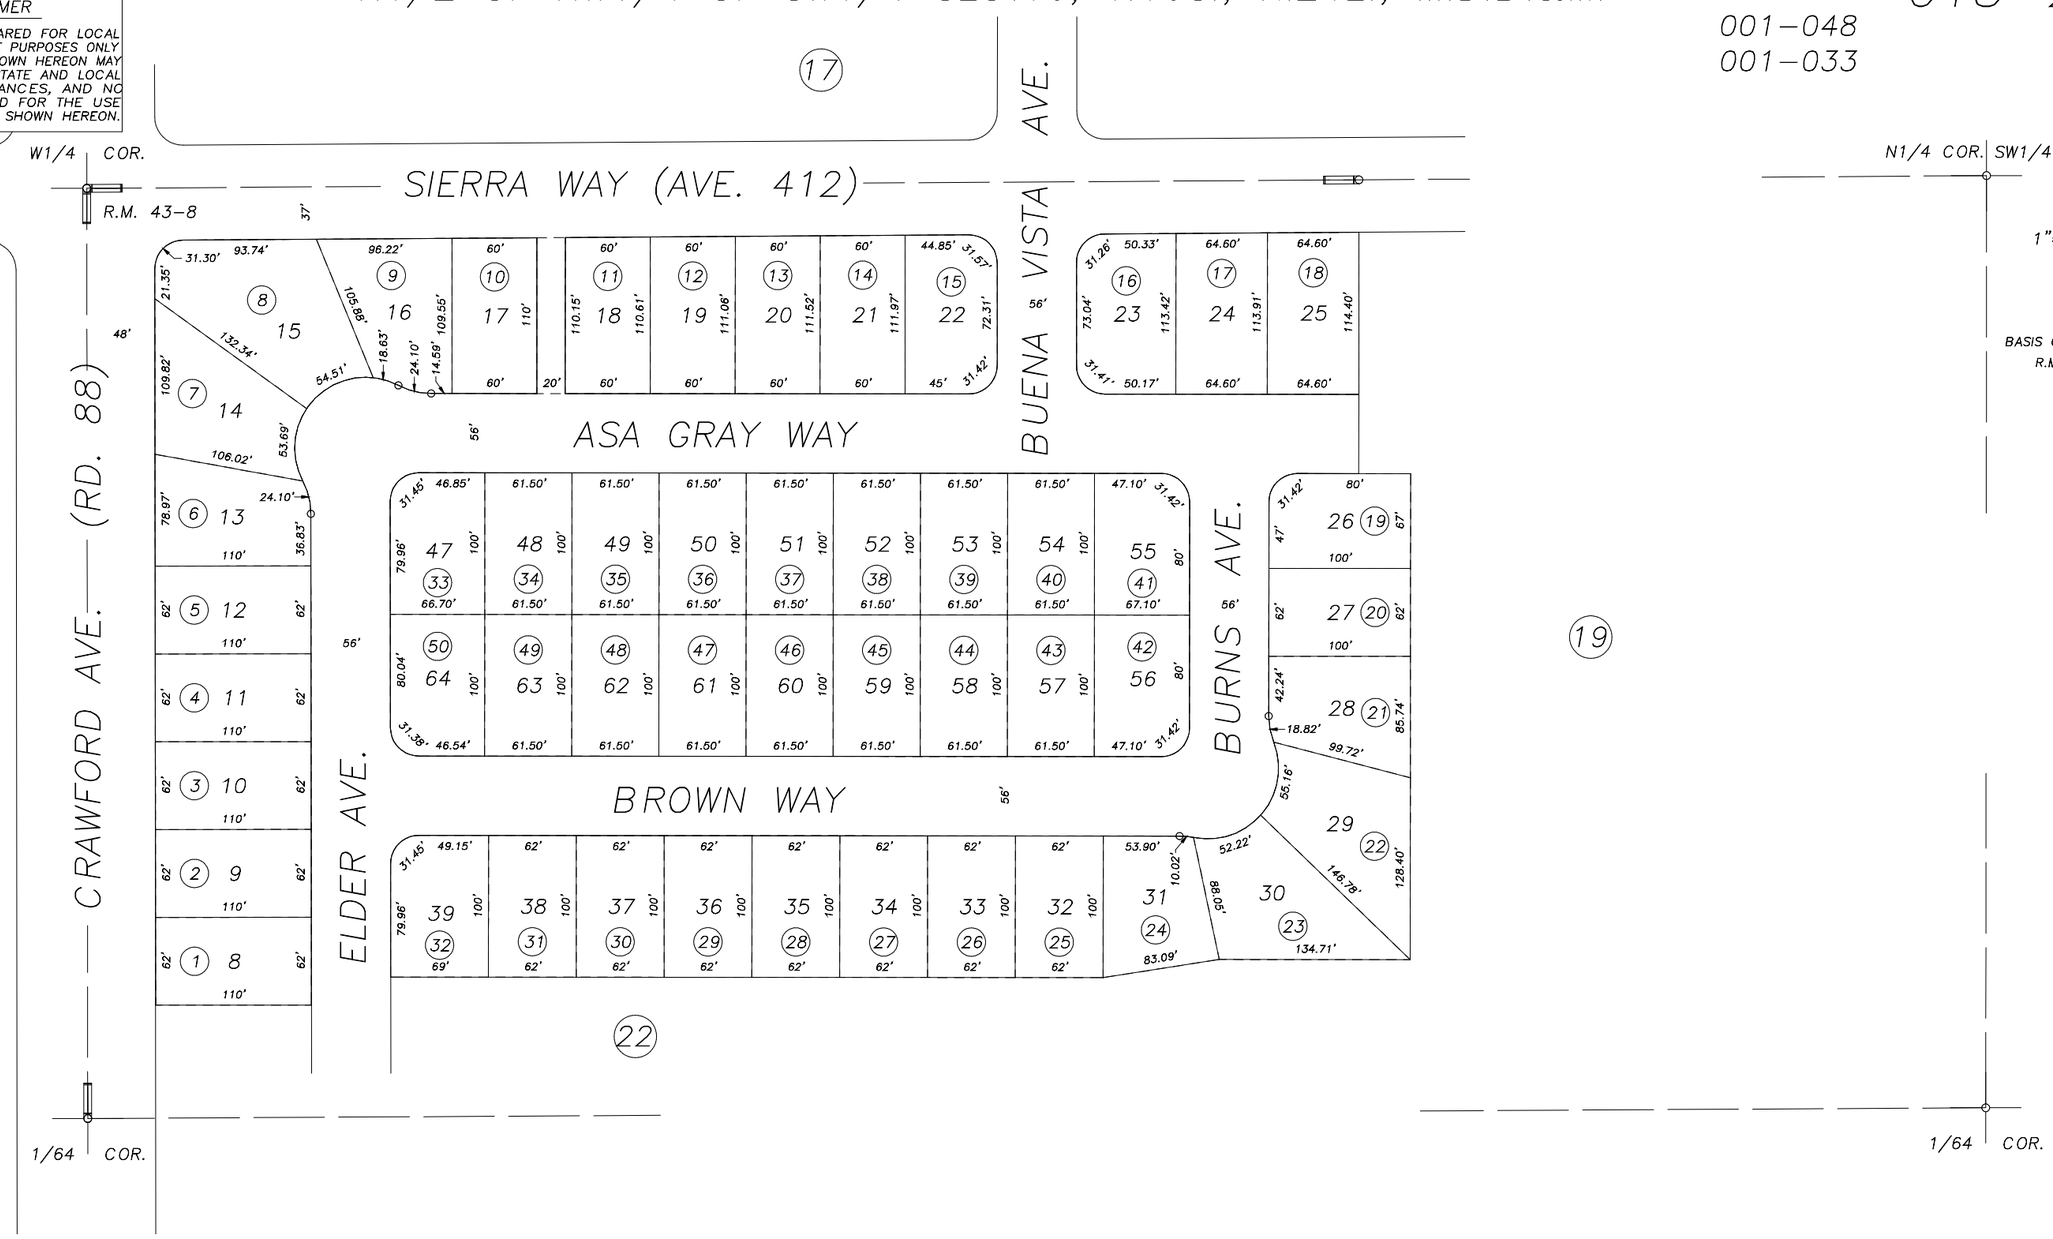

POR. MUIRFIELD TRACT – PHASE 2, R.M. 43–8

CITY OF DINUBA
ASSESSOR'S MAPS BK.018 , PG24
COUNTY OF TULARE, CALIFORNIA, U.S.A.

NOTE: Assessor's Parcel Numbers Shown in Circles (1)
Assessor's Block Numbers Shown in Elipses (123)

REVISION	DATE	TECH
2010–0017126	09/17/2010	CBT