DISCLAIMER

THIS MAP WAS PREPARED FOR LOCAL PROPERTY ASSESSMENT PURPOSES ONLY. THE PARCELS SHOWN HEREON MAY NOT COMPLY WITH STATE AND LOCAL SUBDIVISION ORDINANCES. NO LIABILITY IS ASSUMED FOR THE USE OF THE INFORMATION HEREON.

REVISED: 09/21/2009
REASON: 2008-0084389
CAD TECH: MLC

POR. S1/2 SEC. 11, T.16S., R.24E., M.D.B.&M.

TAX CODE AREA 021-14
167-000
167-001

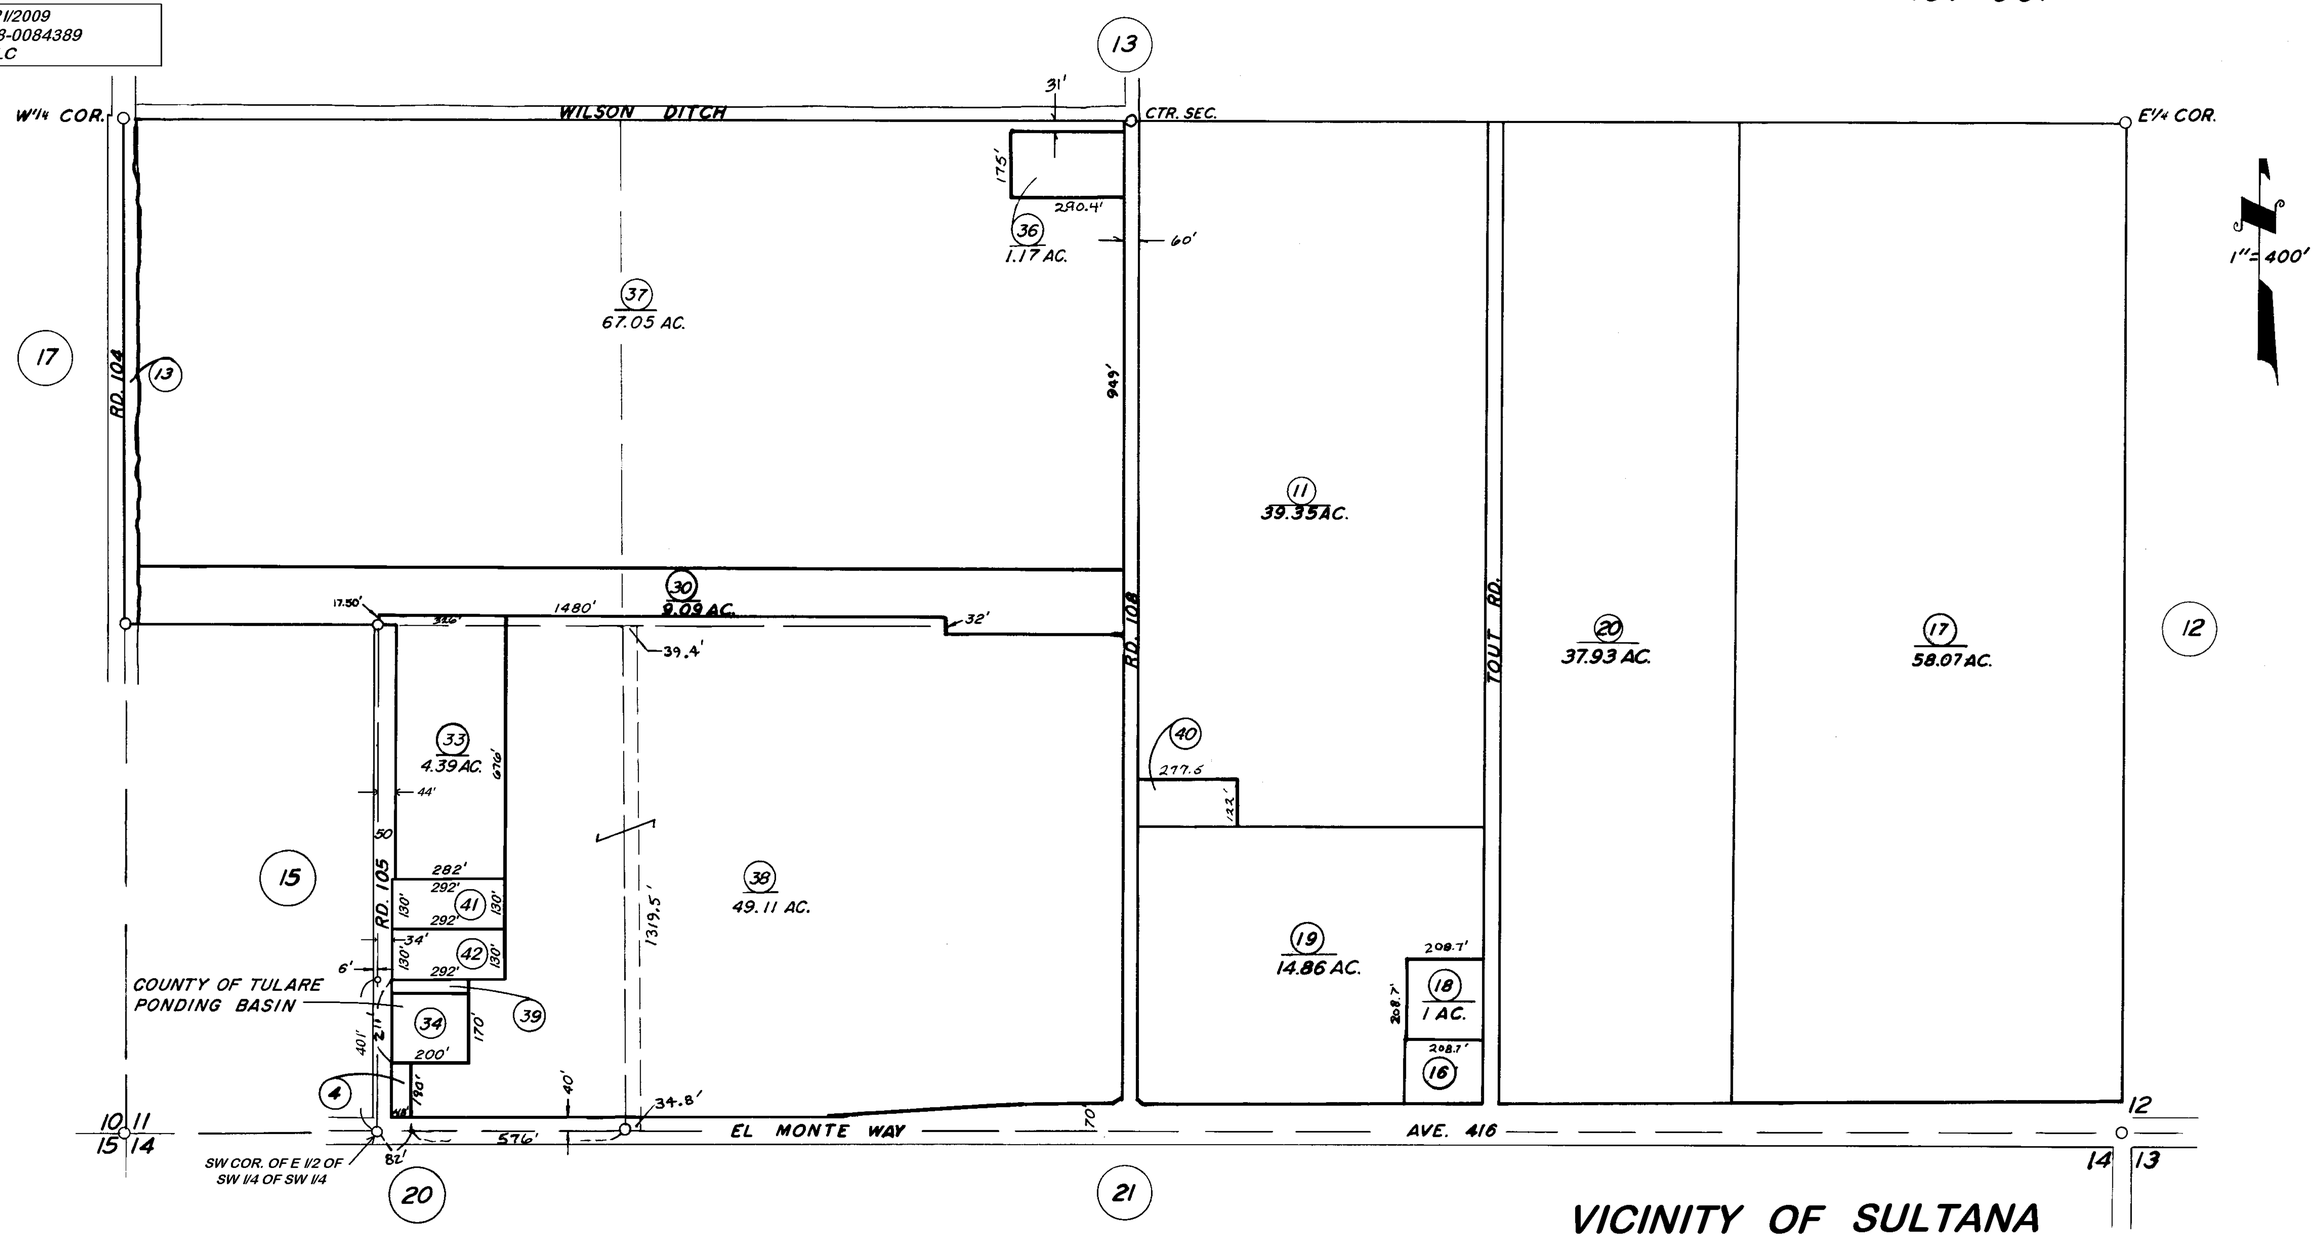

VICINITY OF SULTANA
ASSESSOR'S MAPS BK.21, PG.14
COUNTY OF TULARE, CALIF.

NOTE - ASSESSOR'S BLOCK NUMBERS SHOWN IN ELLIPSES
ASSESSOR'S PARCEL NUMBERS SHOWN IN CIRCLES