DISCLAIMER

THIS MAP WAS PREPARED FOR LOCAL PROPERTY ASSESSMENT PURPOSES ONLY. THE PARCELS SHOWN HEREON MAY NOT COMPLY WITH STATE AND LOCAL SUBDIVISION ORDINANCES. NO LIABILITY IS ASSUMED FOR THE USE OF THE INFORMATION HEREON.

REVISED: 3/19/2013
REASON: FIX WILSON DITCH
CAD TECH: CMB

POR. S1/2 SEC. 11, T.16S., R.24E., M.D.B.&M.

TAX CODE AREA
167-000
167-001

021-14

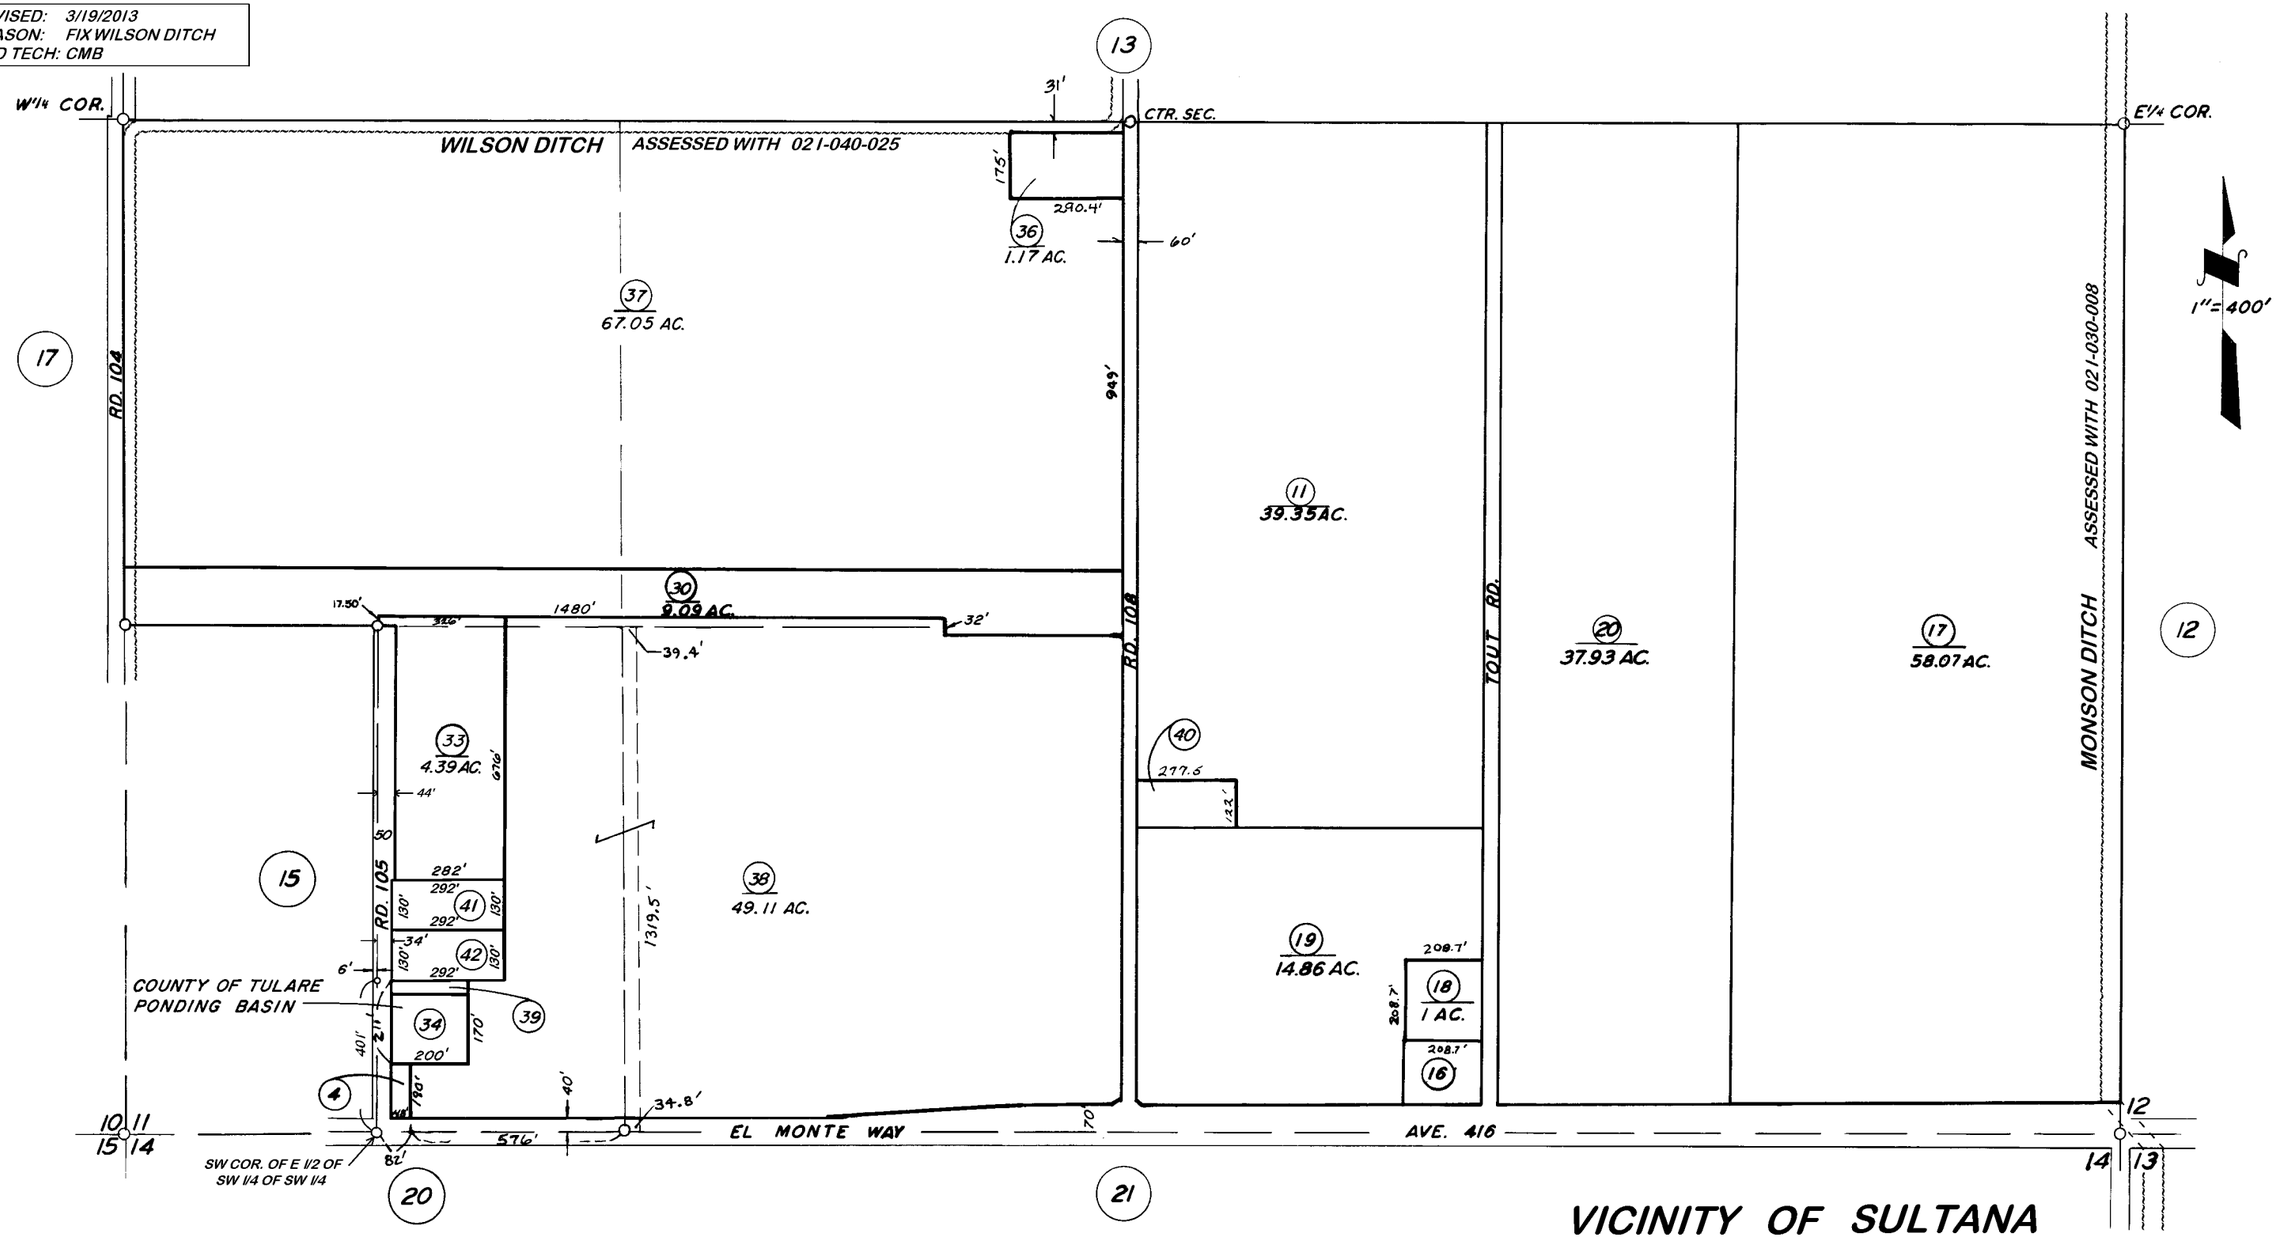

VICINITY OF SULTANA
ASSESSOR'S MAPS BK.21, PG.14
COUNTY OF TULARE, CALIF.

NOTE - ASSESSOR'S BLOCK NUMBERS SHOWN IN ELLIPSES
ASSESSOR'S PARCEL NUMBERS SHOWN IN CIRCLES