DISCLAIMER

THIS MAP WAS PREPARED FOR LOCAL PROPERTY ASSESSMENT PURPOSES ONLY. THE PARCELS SHOWN HEREON MAY NOT COMPLY WITH STATE AND LOCAL SUBDIVISION ORDINANCES. NO LIABILITY IS ASSUMED FOR THE USE OF THE INFORMATION HEREON.

REVISED: 9/30/2010
REASON: UPDATE ADJ. PG.
CAD TECH: JLC

N 1/2 SEC. 13, T.16S., R.24E., M.D.B.&M.

TAX CODE AREA 021-23
068-017
167-000

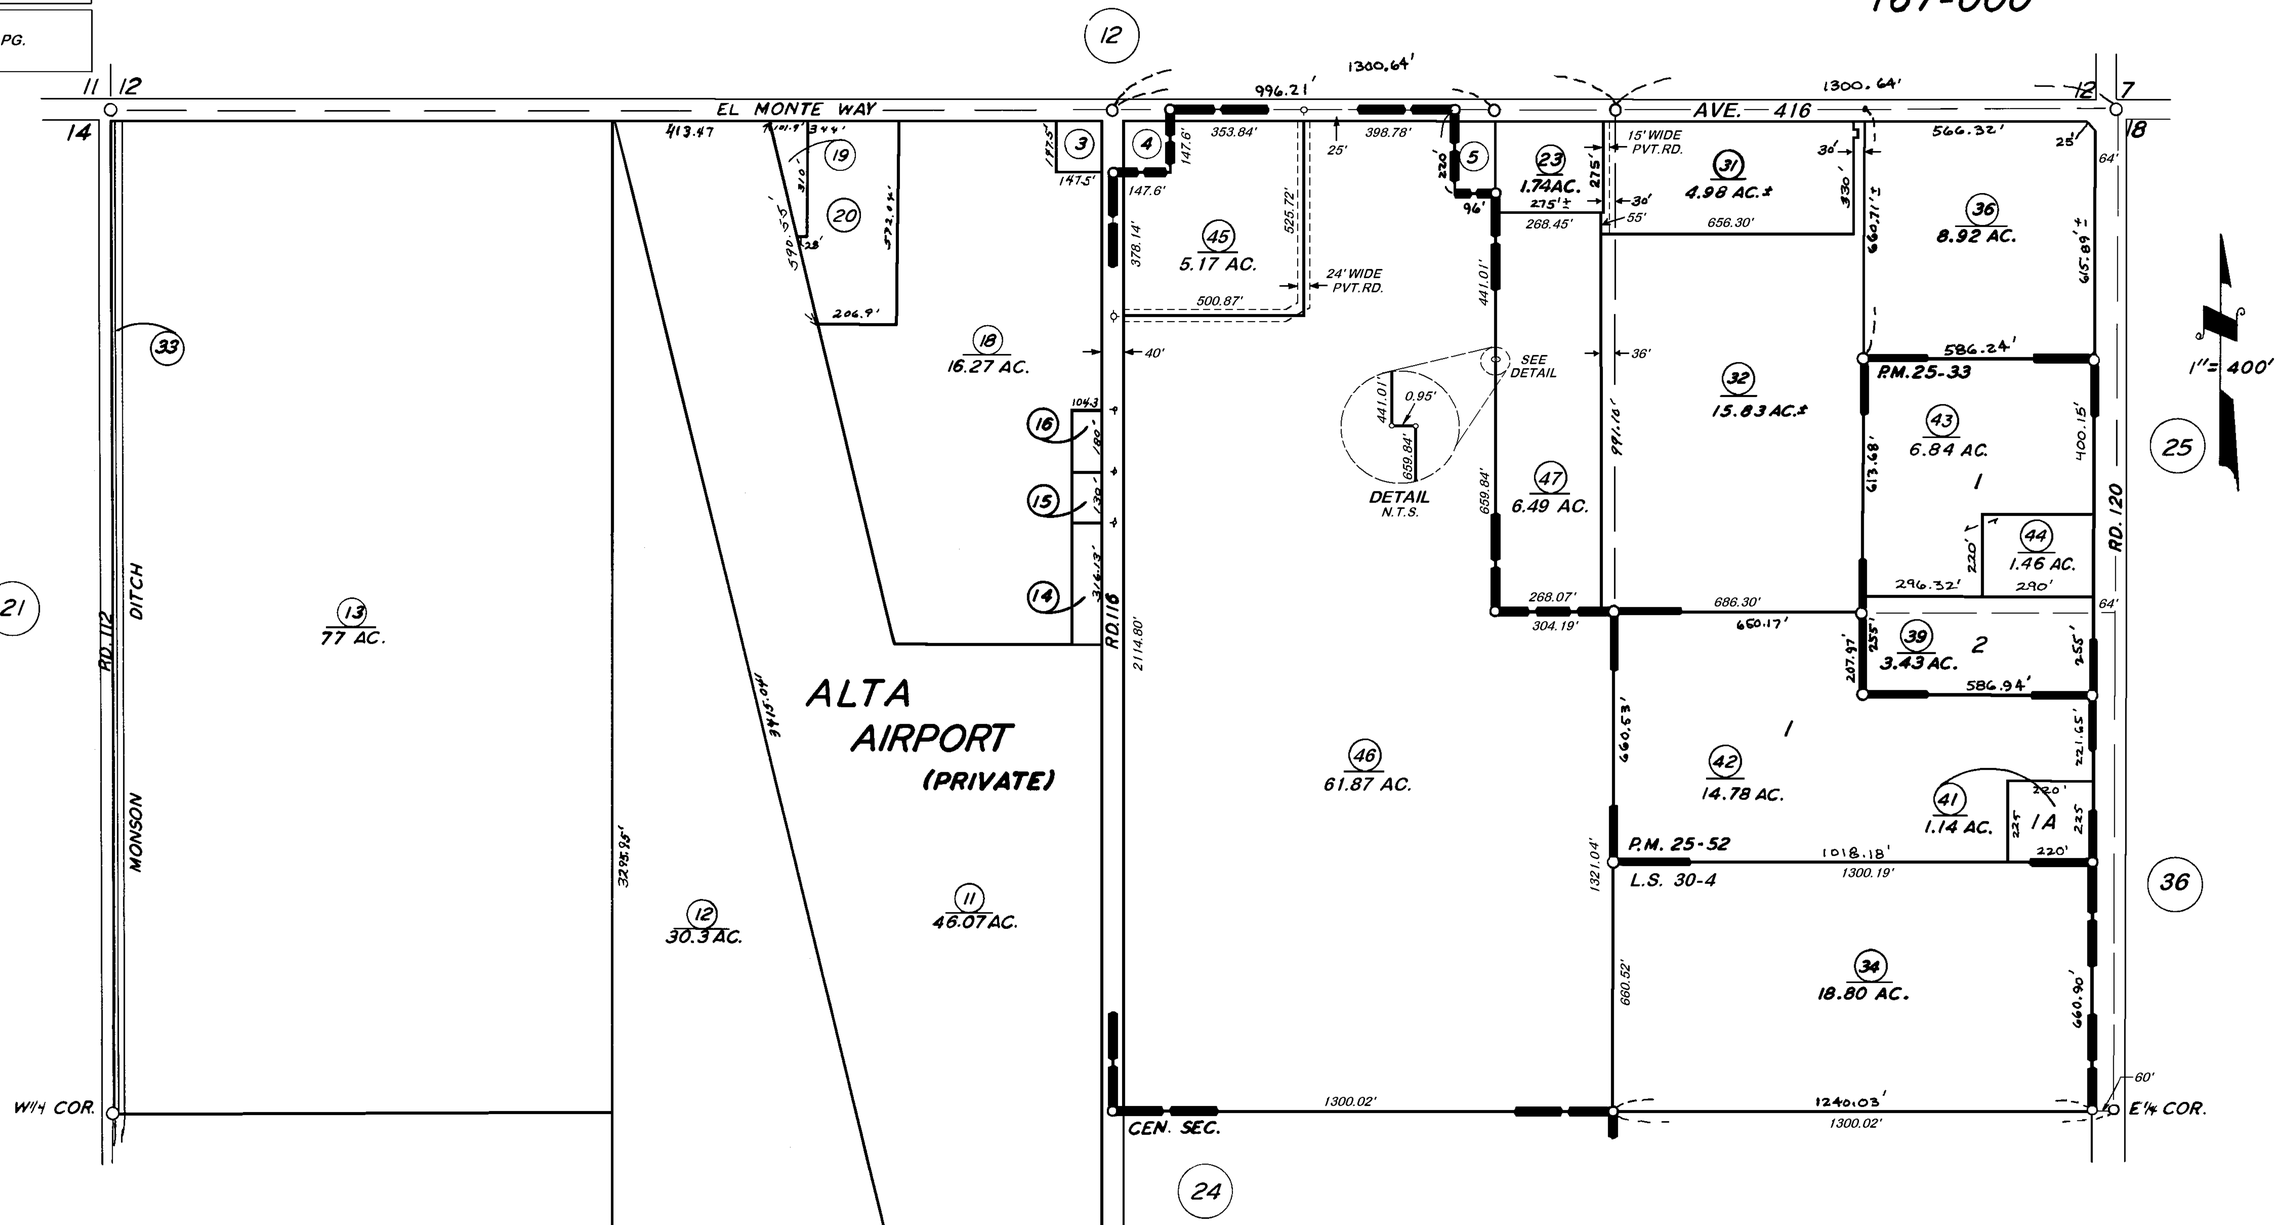

PARCEL MAP 2432, P.M. 25-33
PARCEL MAP 2451, P.M. 25-52
POR. RECORD OF SURVEY, L.S. 30 - 4

VICINITY OF OROSI
ASSESSOR'S MAPS BK. 021, PG. 23
COUNTY OF TULARE, CALIF.

NOTE - ASSESSOR'S BLOCK NUMBERS SHOWN IN ELLIPSES
ASSESSOR'S PARCEL NUMBERS SHOWN IN CIRCLES