DISCLAIMER

THIS MAP WAS PREPARED FOR LOCAL PROPERTY ASSESSMENT PURPOSES ONLY AND THE PARCELS SHOWN HEREON MAY NOT COMPLY WITH STATE AND LOCAL SUBDIVISION ORDINANCES, AND NO LIABILITY IS ASSUMED FOR THE USE OF THE INFORMATION SHOWN HEREON.

POR. N 1/2 OF SE 1/4 SECTION 7, T.16S., R.25E., M.D.B. & M.

Tax Area Code
68-017
68-039
68-040

23-01

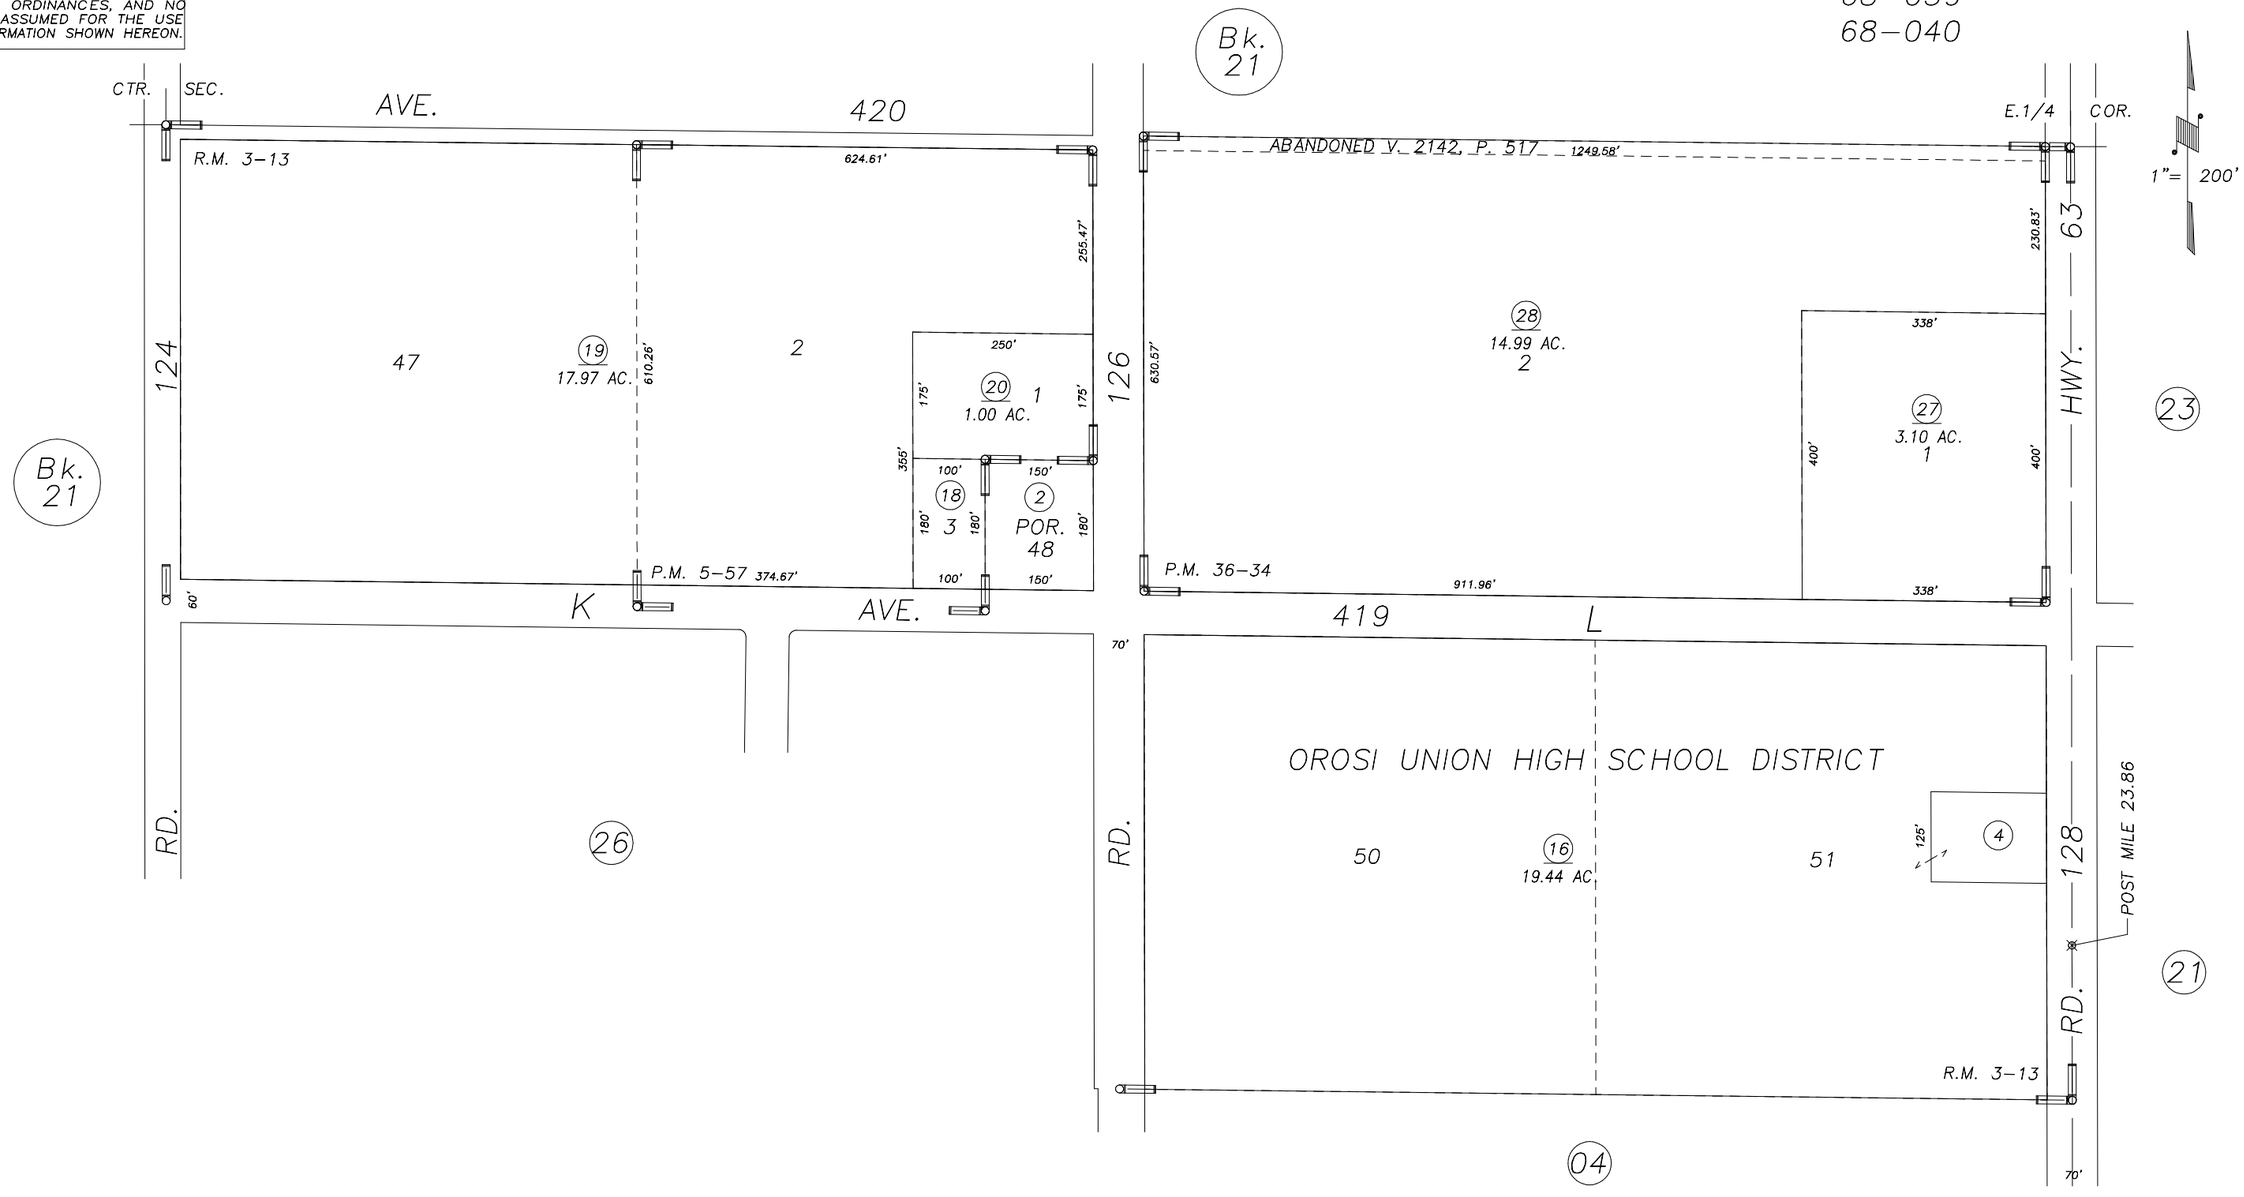

ADJ. PAGE CORR. 2/20/98	KPT
REVISION DATE	BY

POR. OROSI COLONY, R.M. 3-13
PARCEL MAP 457, P.M. 5-57
PARCEL MAP 3531, P.M. 36-34

ASSESSOR'S MAPS BK. 023, PG. 01.
COUNTY OF TULARE, CALIF.

NOTE: Assessor's Block Numbers Shown in Ellipses
Assessor's Parcel Numbers Shown in Circles

96/97