DISCLAIMER

THIS MAP WAS PREPARED FOR LOCAL PROPERTY ASSESSMENT PURPOSES ONLY. THE PARCELS SHOWN HEREON MAY NOT COMPLY WITH STATE AND LOCAL SUBDIVISION ORDINANCES. NO LIABILITY IS ASSUMED FOR THE USE OF THE INFORMATION HEREON. R & T CODE SEC. 327, 408.3, ETC.

REVISED: 03/31/2015
REASON: REVISE SAND CREEK
CAD TECH: KMS

S1/2 OF SE 1/4 OF NE 1/4 SEC. 18, T.16S., R.25E., M.D.B. & M.

TAX CODE AREA **23-16**

68-039

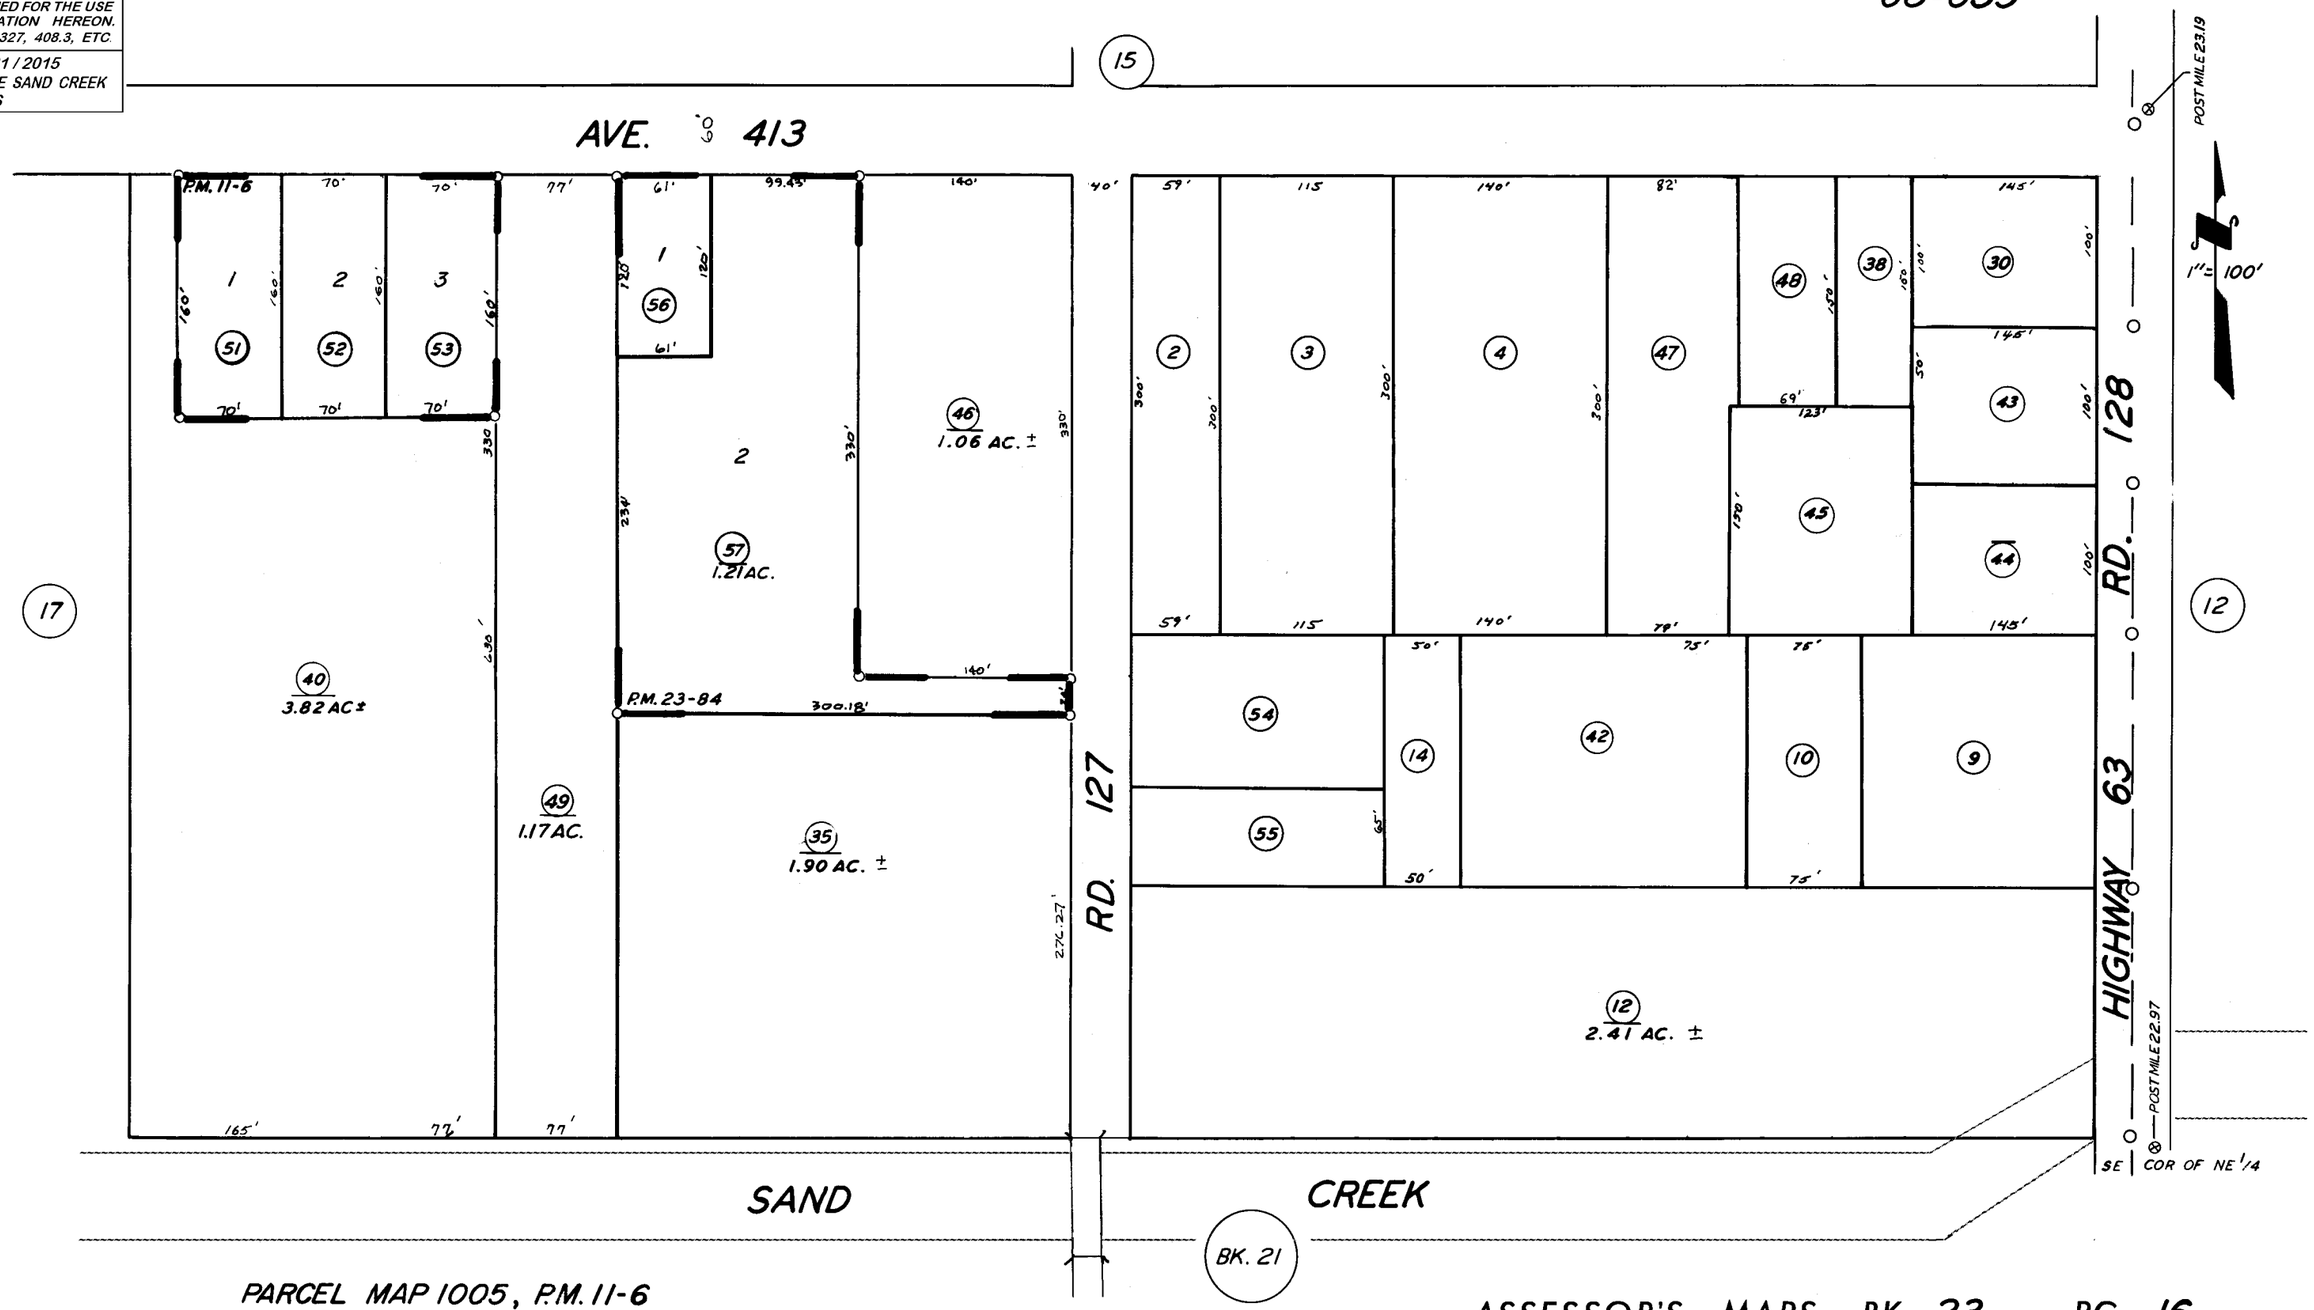

PARCEL MAP 1005, P.M. 11-6
PARCEL MAP 2283, P.M. 23-84

ASSESSOR'S MAPS BK. 23, PG. 16.
COUNTY OF TULARE, CALIF.

NOTE — ASSESSOR'S BLOCK NUMBERS SHOWN IN ELLIPSES
ASSESSOR'S PARCEL NUMBERS SHOWN IN CIRCLES