DISCLAIMER

THIS MAP WAS PREPARED FOR LOCAL PROPERTY ASSESSMENT PURPOSES ONLY. THE PARCELS SHOWN HEREON MAY NOT COMPLY WITH STATE AND LOCAL SUBDIVISION ORDINANCES. NO LIABILITY IS ASSUMED FOR THE USE OF THE INFORMATION HEREON.

REVISED: 07/08/2010
REASON: 2009-0006100
CAD TECH: CBT

N½ SEC. 8, T.16S., R.25E., M. D. B. & M.

TAX CODE AREA
068 - 015
068 - 016
068 - 017

025 - 05

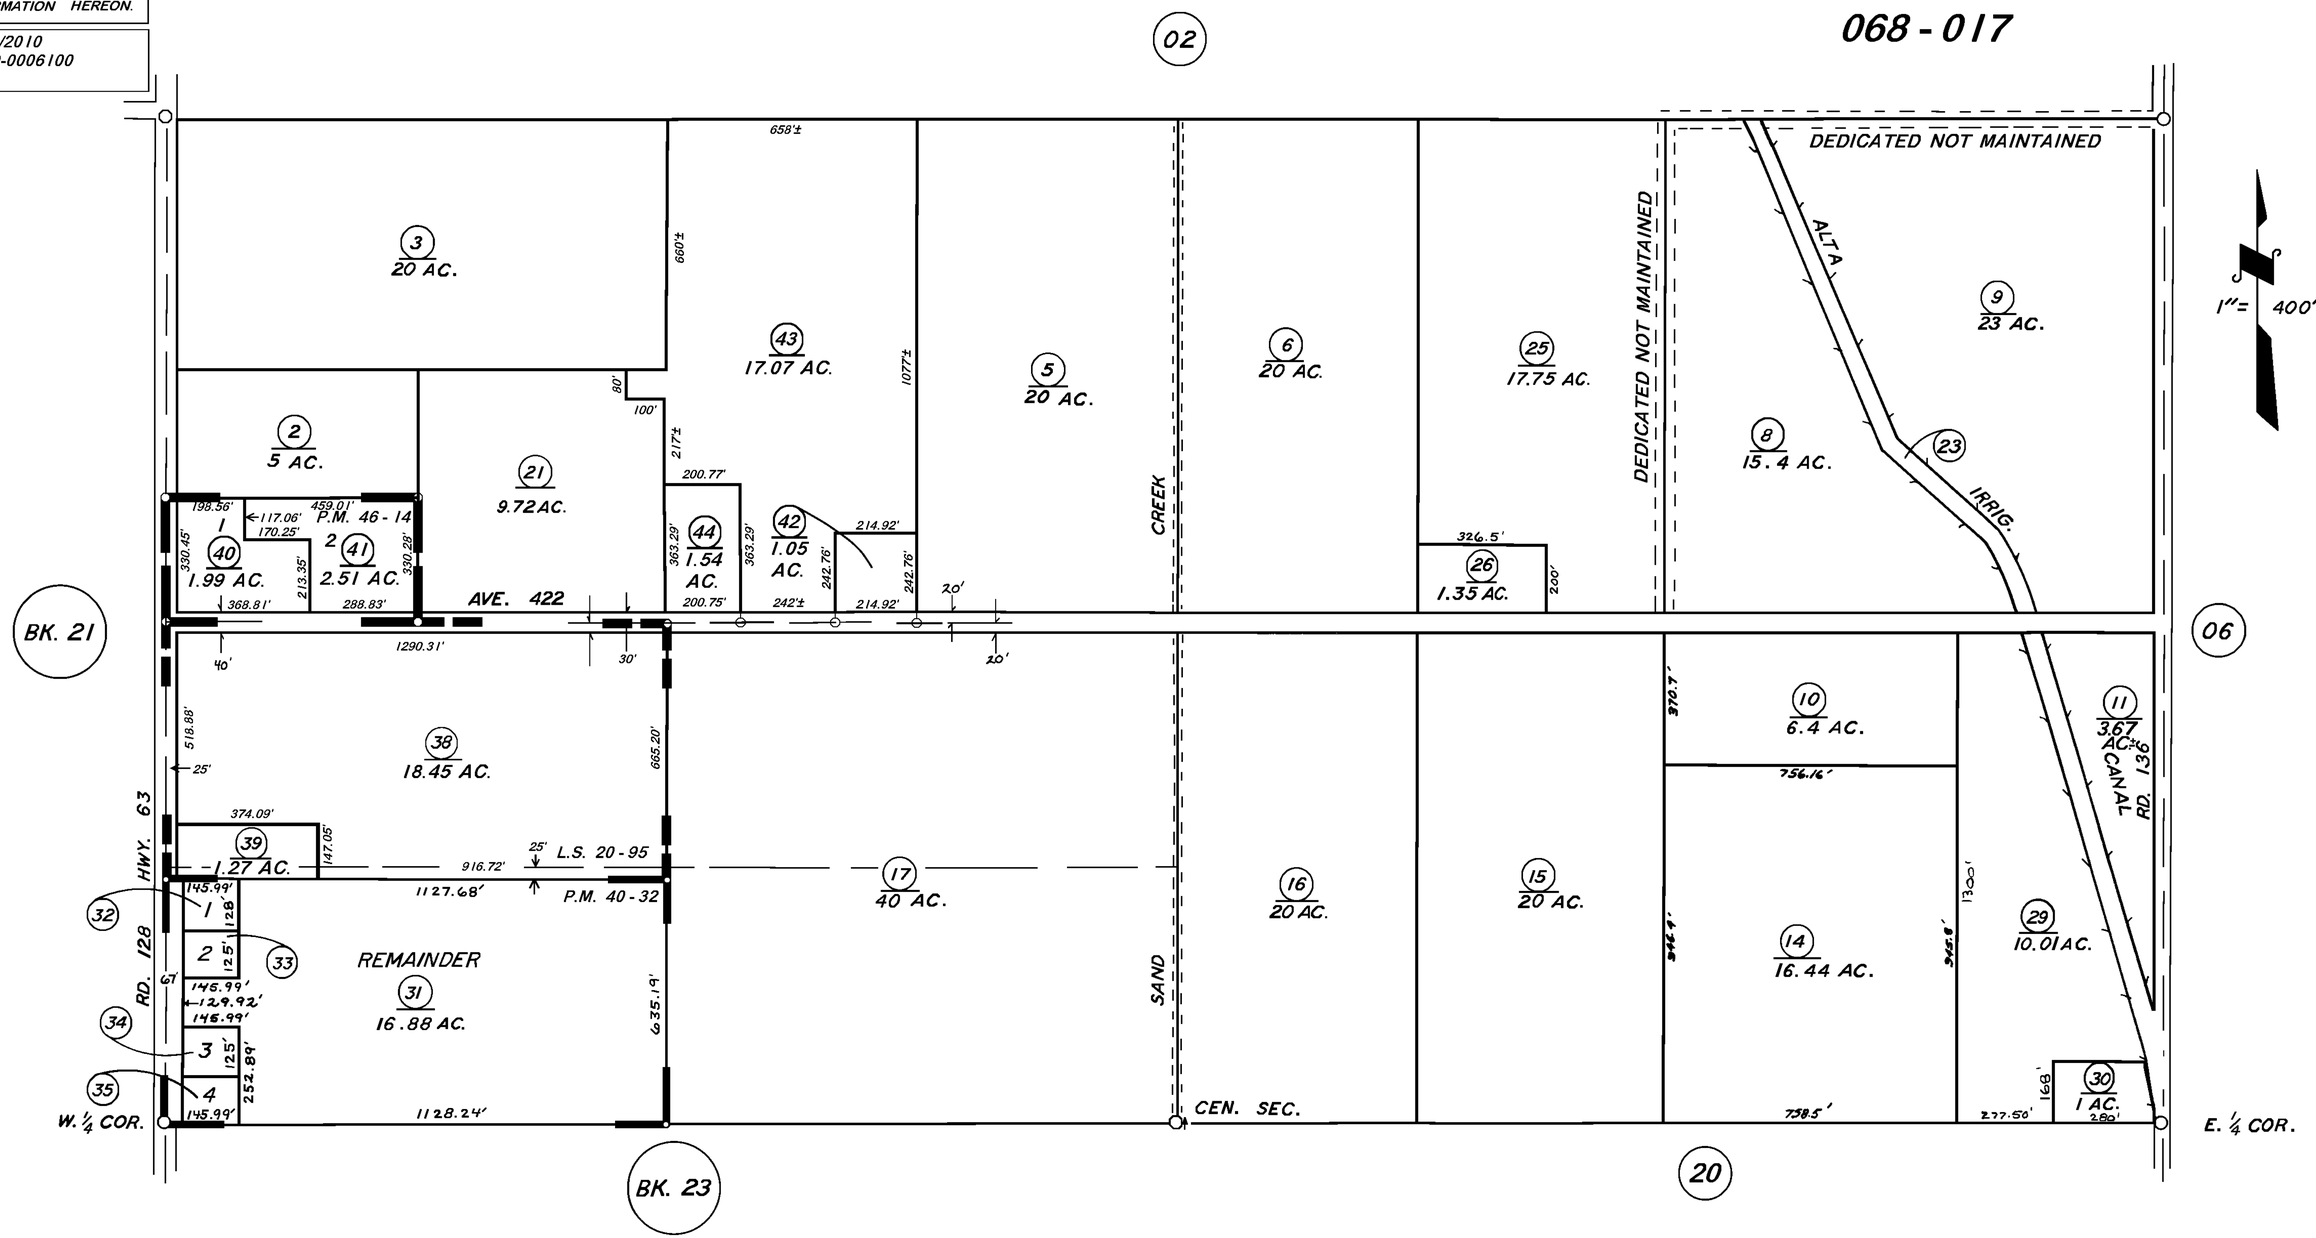

PARCEL MAP NO. 3928, P.M. 40 - 32
RECORD OF SURVEY, L.S. 20 - 95
PARCEL MAP NO. 4509, P.M. 46 - 14

ASSESSOR'S MAPS BK. 25, PG. 05.
COUNTY OF TULARE, CALIF.

NOTE — ASSESSOR'S BLOCK NUMBERS SHOWN IN ELLIPSES
ASSESSOR'S PARCEL NUMBERS SHOWN IN CIRCLES