DISCLAIMER

THIS MAP WAS PREPARED FOR LOCAL PROPERTY ASSESSMENT PURPOSES ONLY. THE PARCELS SHOWN HEREON MAY NOT COMPLY WITH STATE AND LOCAL SUBDIVISION ORDINANCES. NO LIABILITY IS ASSUMED FOR THE USE OF THE INFORMATION HEREON.

POR. S½ SEC. 17, T.16S., R.25E., M. D. B. & M.

TAX CODE AREA 25-15
68-003
68-005
68-017

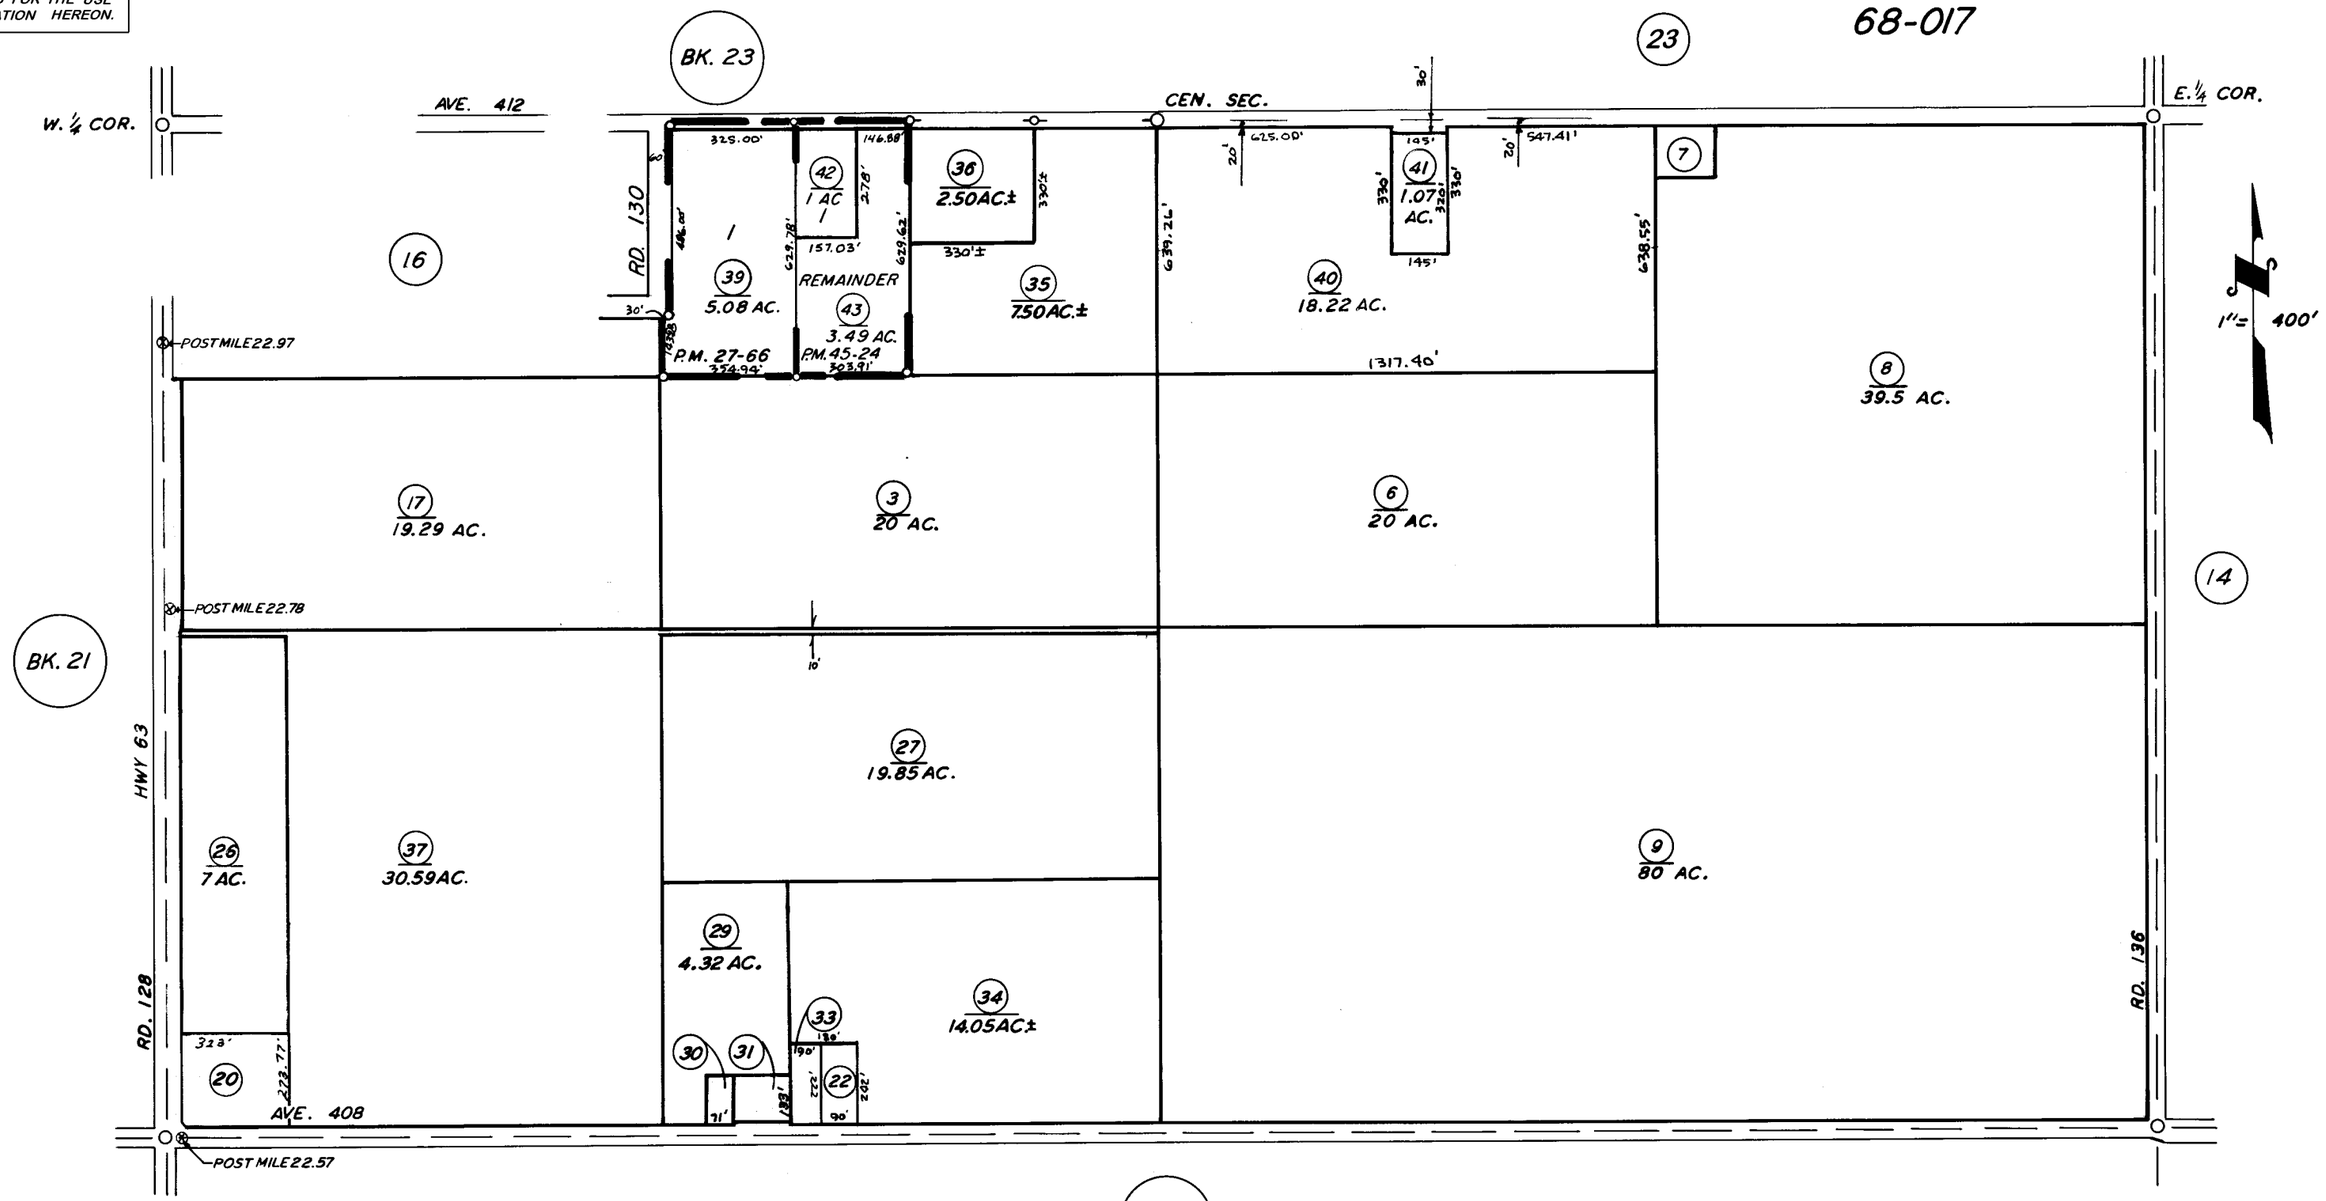

PARCEL MAP 2665 P.M. 27-66
PARCEL MAP 4419 P.M. 45-24

ASSESSOR'S MAPS BK. 25, PG. 15.
COUNTY OF TULARE, CALIF.

NOTE— ASSESSOR'S BLOCK NUMBERS SHOWN IN ELLIPSES
ASSESSOR'S PARCEL NUMBERS SHOWN IN CIRCLES

3-1-64