DISCLAIMER

THIS MAP WAS PREPARED FOR LOCAL PROPERTY ASSESSMENT PURPOSES ONLY. THE PARCELS SHOWN HEREON MAY NOT COMPLY WITH STATE AND LOCAL SUBDIVISION ORDINANCES. NO LIABILITY IS ASSUMED FOR THE USE OF THE INFORMATION HEREON. R & T CODE SEC. 327, 408.3, ETC.

REVISED: 01/05/2015
REASON: 2014-0058208
CAD TECH: RLW

N½ SEC. 25, T.16S., R.22E., M. D. B. & M.

TAX CODE AREA 028-11
099-001
099-003

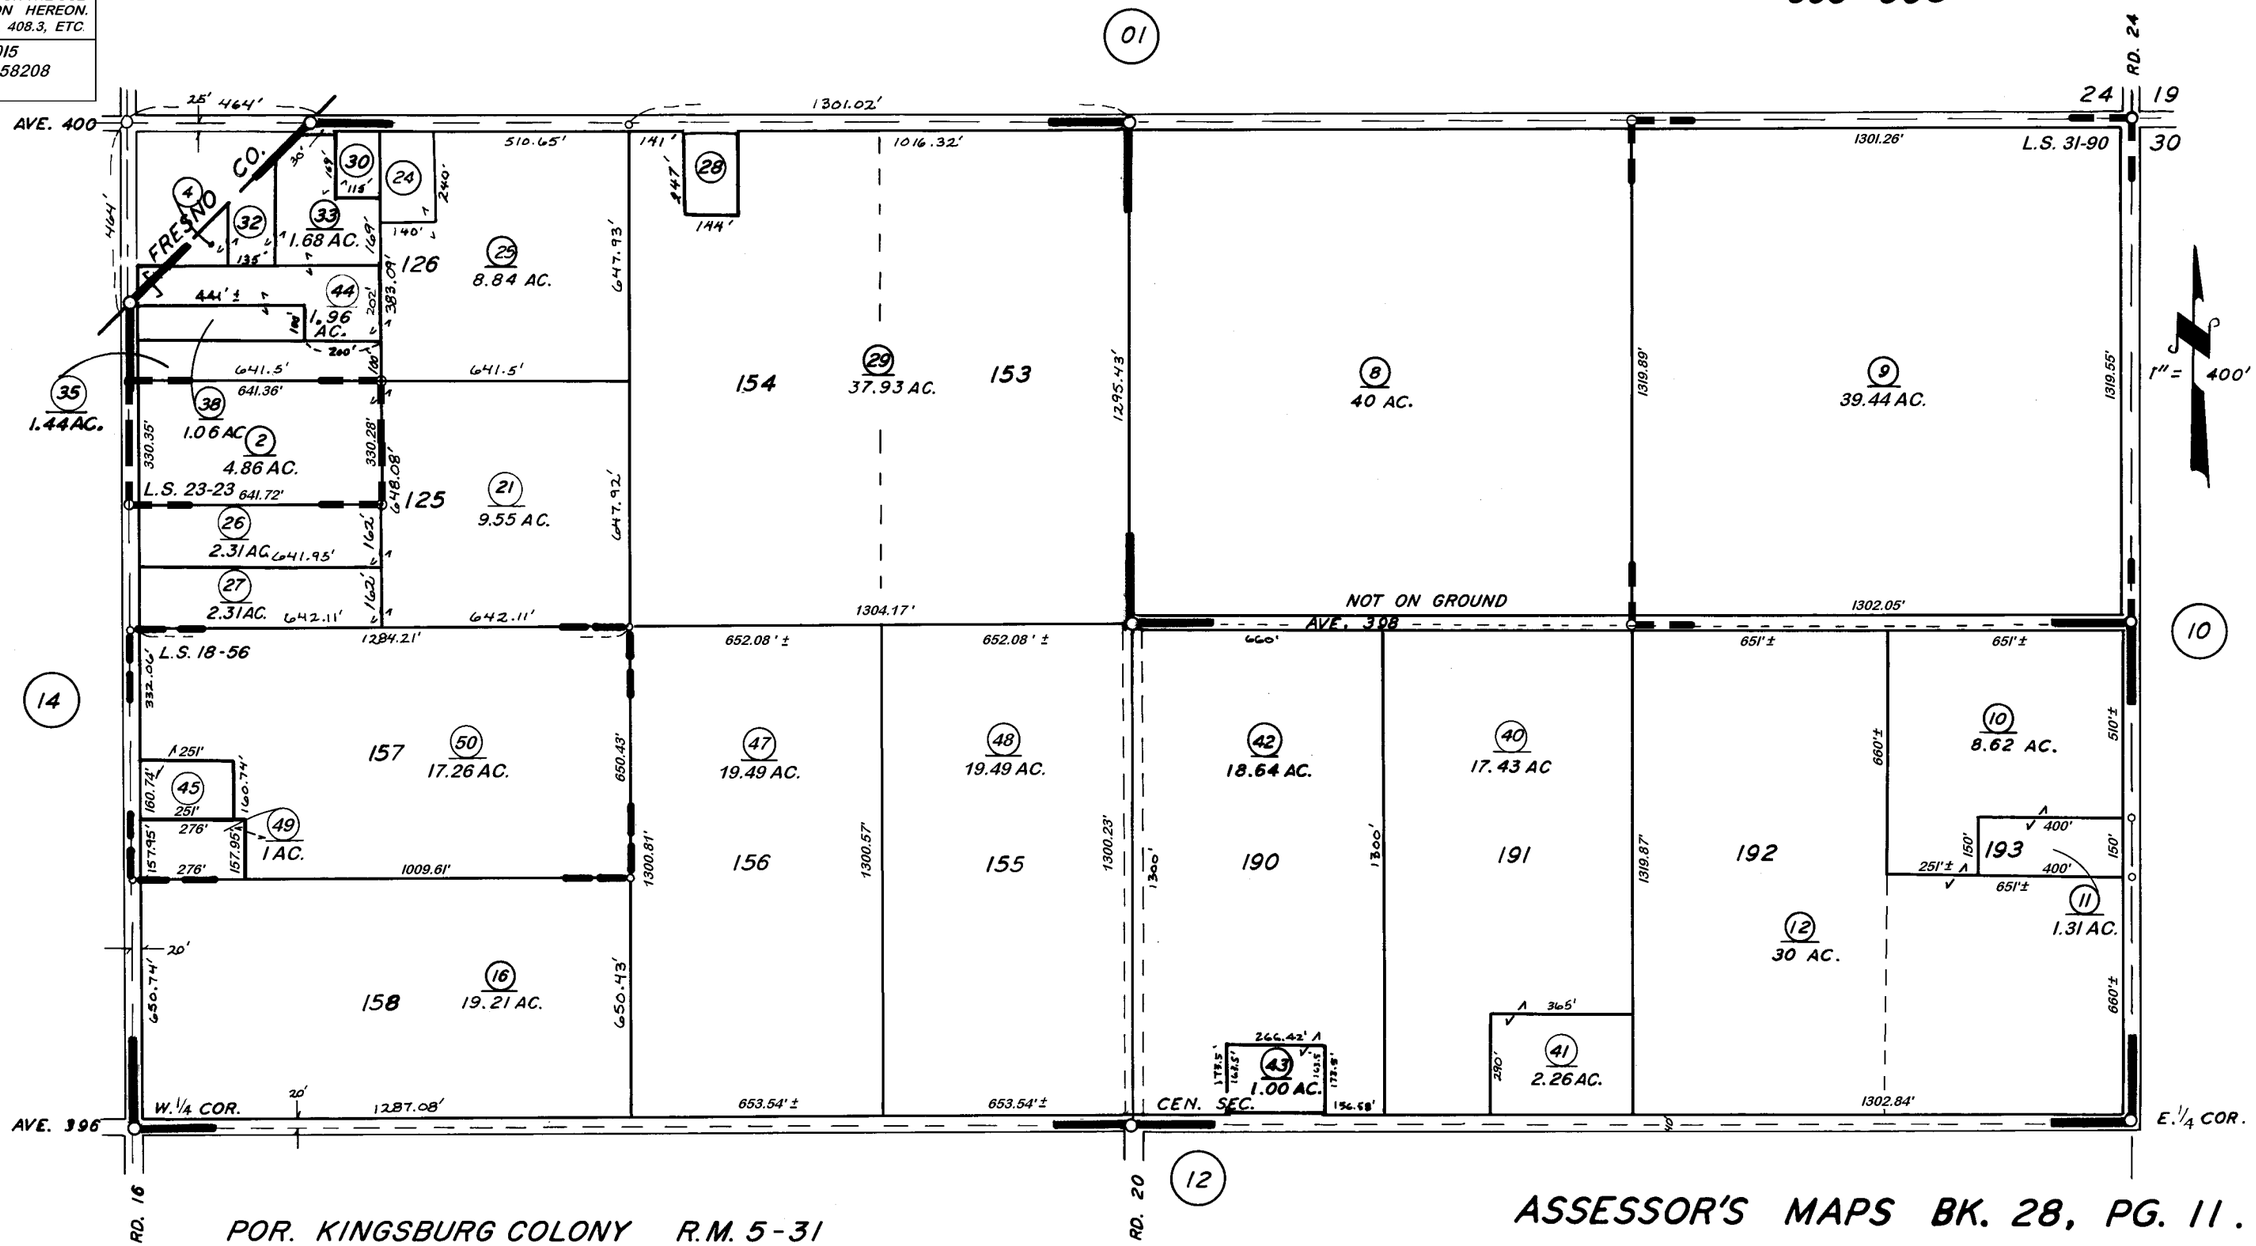

POR. KINGSBURG COLONY R.M. 5-31
RECORD OF SURVEY L.S. 18-56
RECORD OF SURVEY, L.S. 23-23
RECORD OF SURVEY, L.S. 31-90

ASSESSOR'S MAPS BK. 28, PG. 11.
COUNTY OF TULARE, CALIF.

NOTE- ASSESSOR'S BLOCK NUMBERS SHOWN IN ELLIPSES
ASSESSOR'S PARCEL NUMBERS SHOWN IN CIRCLES