N1/2 OF SW1/4 OF SW1/4 SEC.29, T.16S., R.23E., M.D.B.&M.

Tax Area Codes 028-42
100-002

DISCLAIMER

THIS MAP WAS PREPARED FOR LOCAL PROPERTY ASSESSMENT PURPOSES ONLY AND THE PARCELS SHOWN HEREON MAY NOT COMPLY WITH STATE AND LOCAL SUBDIVISION ORDINANCES, AND NO LIABILITY IS ASSUMED FOR THE USE OF THE INFORMATION SHOWN HEREON.

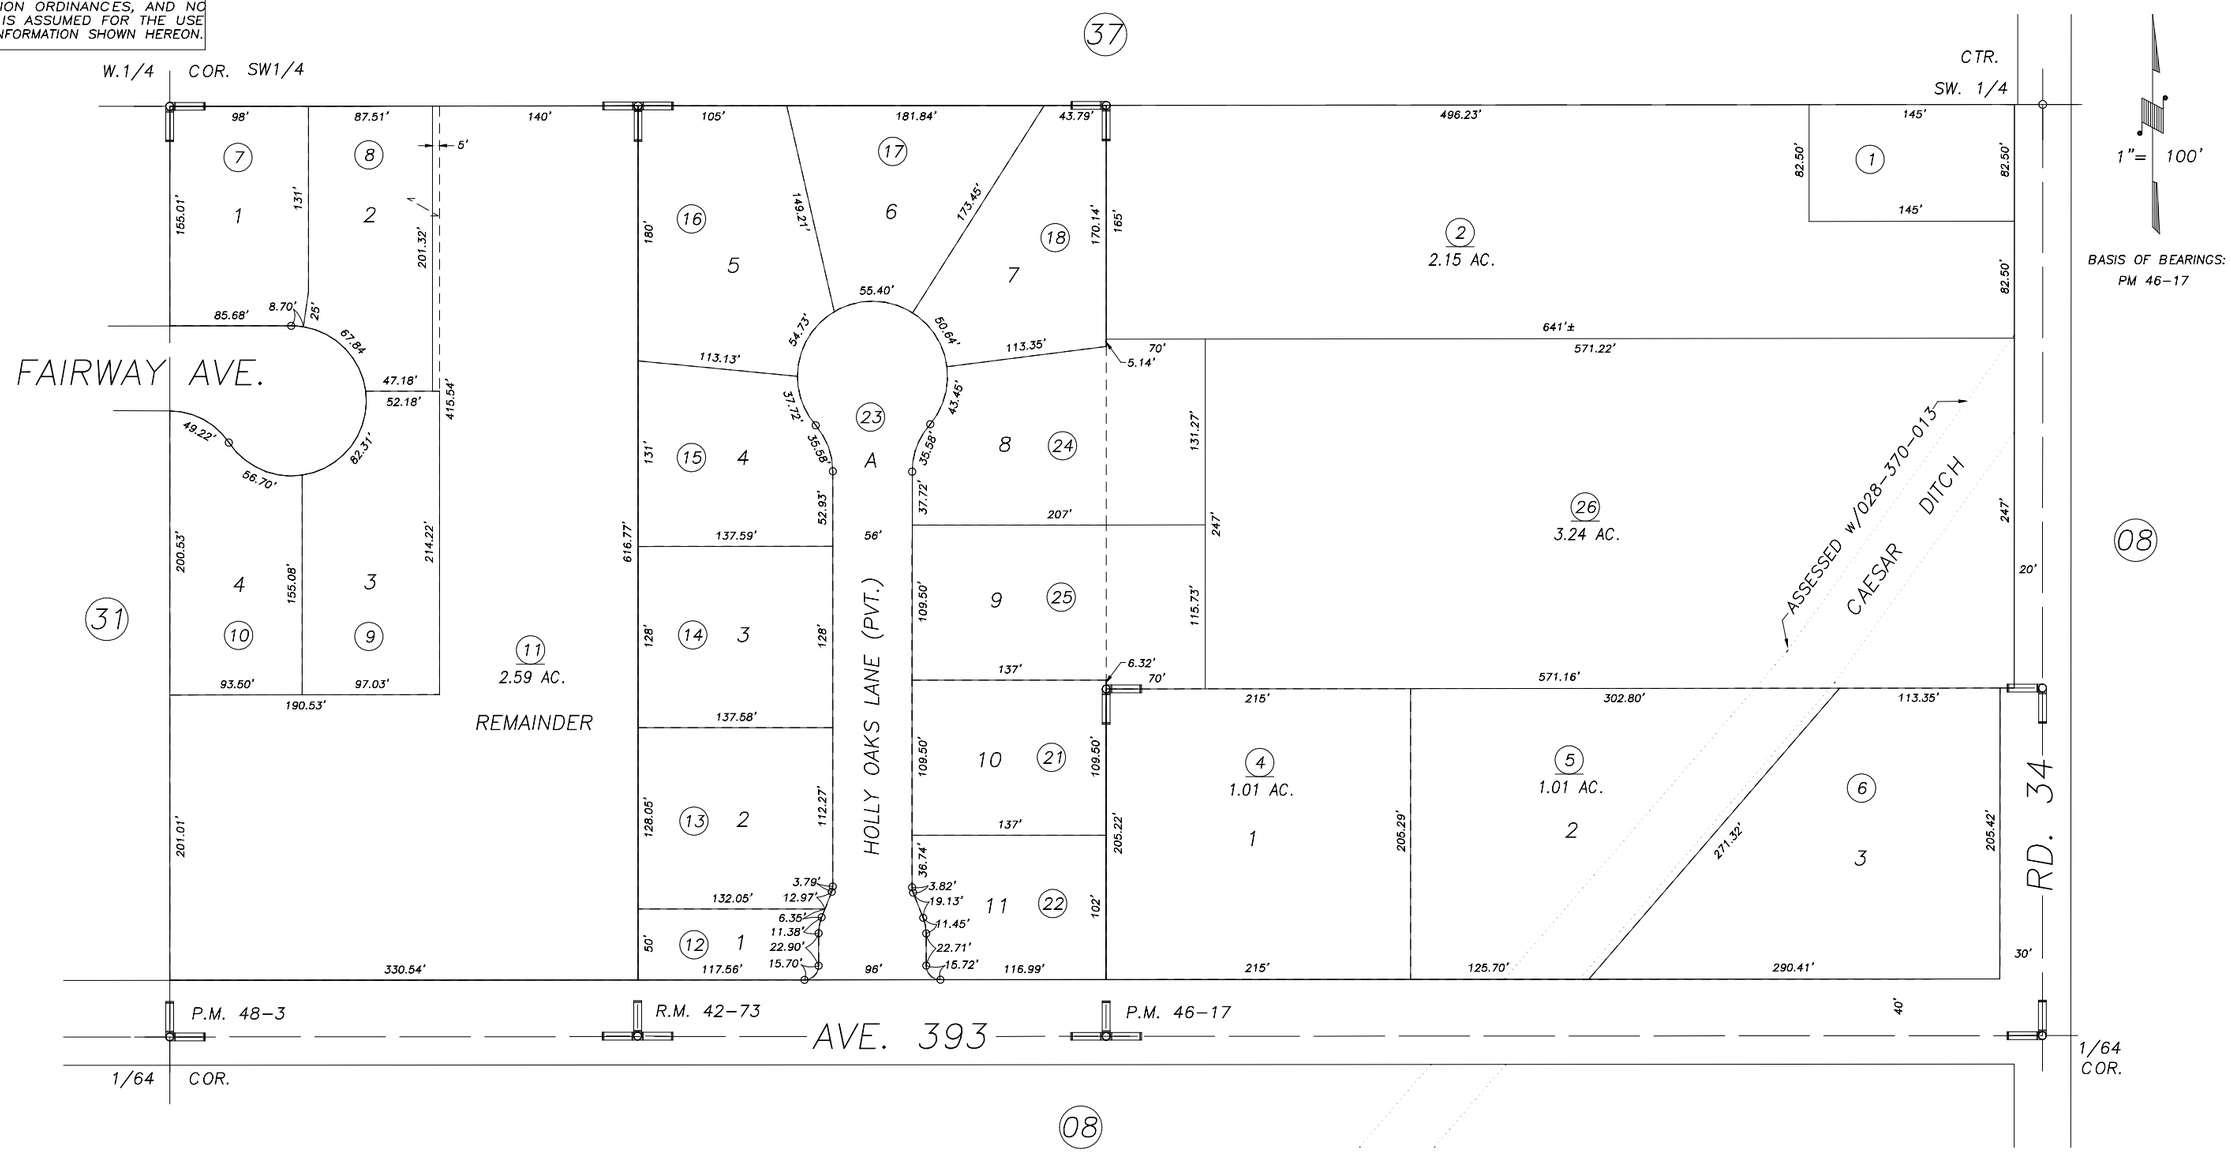

PARCEL MAP NO. 4512, P.M. 46-17
PARCEL MAP NO. 4698, P.M. 48-3
TRACT NO. 778, R.M. 42-73

VICINITY OF KINGSBURG
ASSESSOR'S MAPS BK.028 , PG.42
COUNTY OF TULARE, CALIFORNIA, U.S.A.

NOTE: Assessor's Parcel Numbers Shown in Circles (1)
Assessor's Block Numbers Shown in Elipses (123)

REVISION	DATE	TECH
2011-0072645	02/01/2012	RLW